
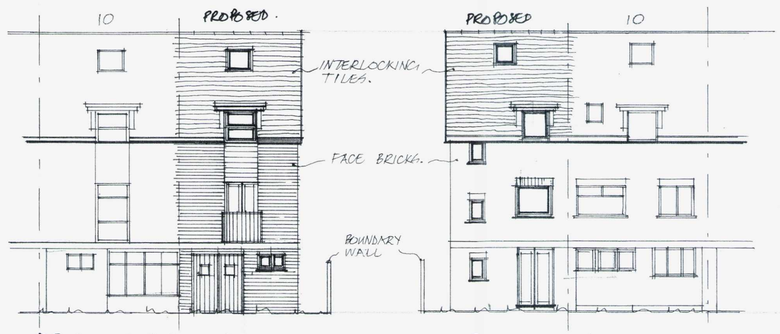



FRONT ELEVATION:

REAR ELEVATION:


ALL NEW MATERIALS TO BE CAREFULLY SELECTED TO MATCH EXISTING.

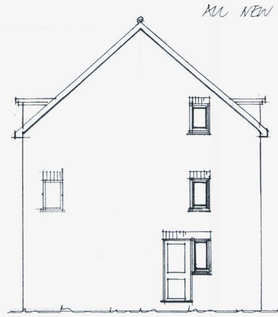


SIDE ELEVATION:-PROPOSED

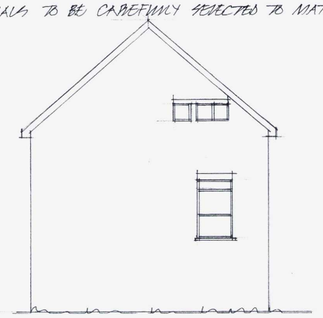


SIDE ELEVATION-EXISTING.

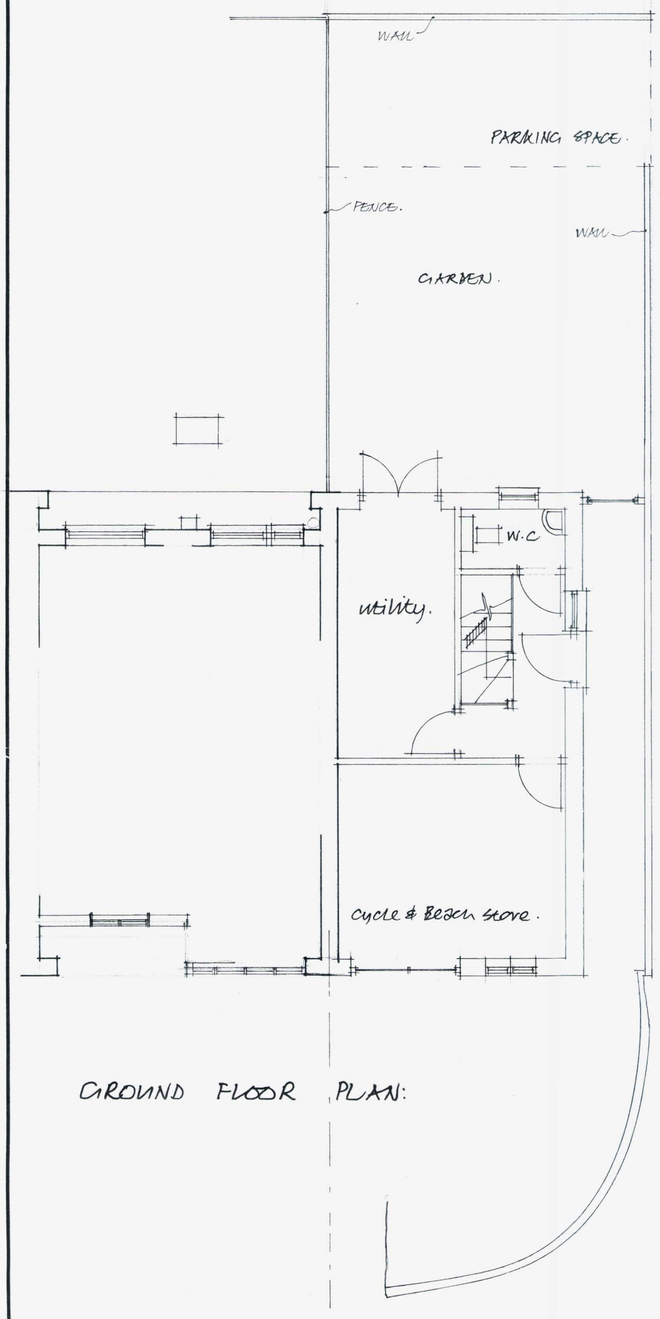


GROUND FLOOR PLAN:

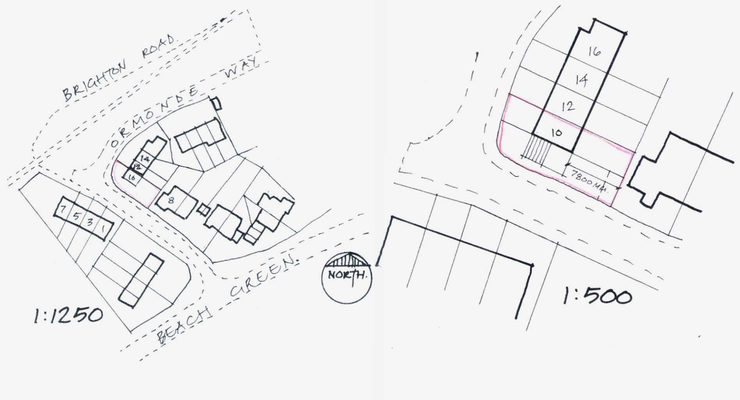


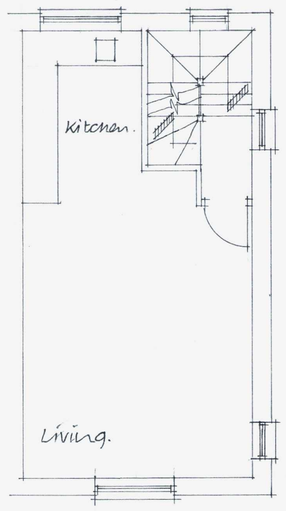


FIRST FLOOR PLAN.

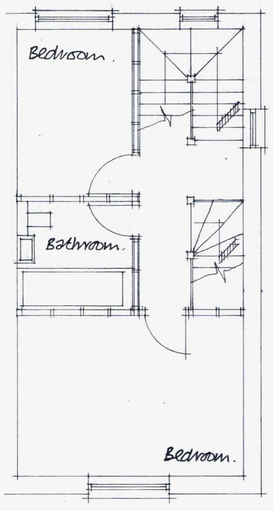

SECOND FLOOR PLAN.

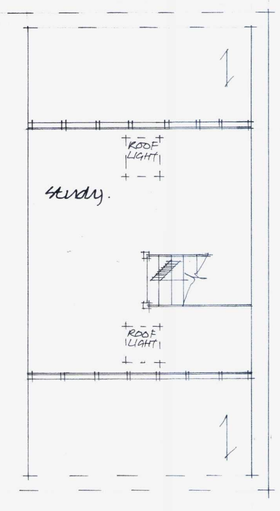

THIRD FLOOR PLAN:

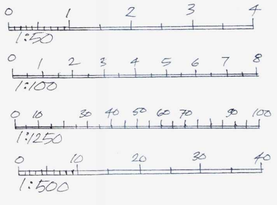

0330/17

- 1 MAR 2017

Notes:

All Dimensions must be checked on site and not scaled from this drawing. THIS NOTE DOES NOT APPLY FOR PLANNING PURPOSES.
Contractor and client are reminded of their obligation under the Party Wall Act.
If in doubt ask.
Contractor is to confirm all below ground drain run direction and invert levels.

A	Date	Revisions

copyright

TIM CORDING
Architectural and Planning Services
3 Whitethorn Drive,
Brighton BN1 5LH
Tel: 07766647320

Client
MRS. S. MCCARTHY.

Job Title
PROPOSED HOUSE.

Drawing Title
10 ORMONDE WAY.
SHOREHAM-BY-SEA.
WEST SUSSEX.

Scale 1:50 & 1:100

Date NOV. 2016 | Drawn by

Drg.No. | Rev

Paper Size A1