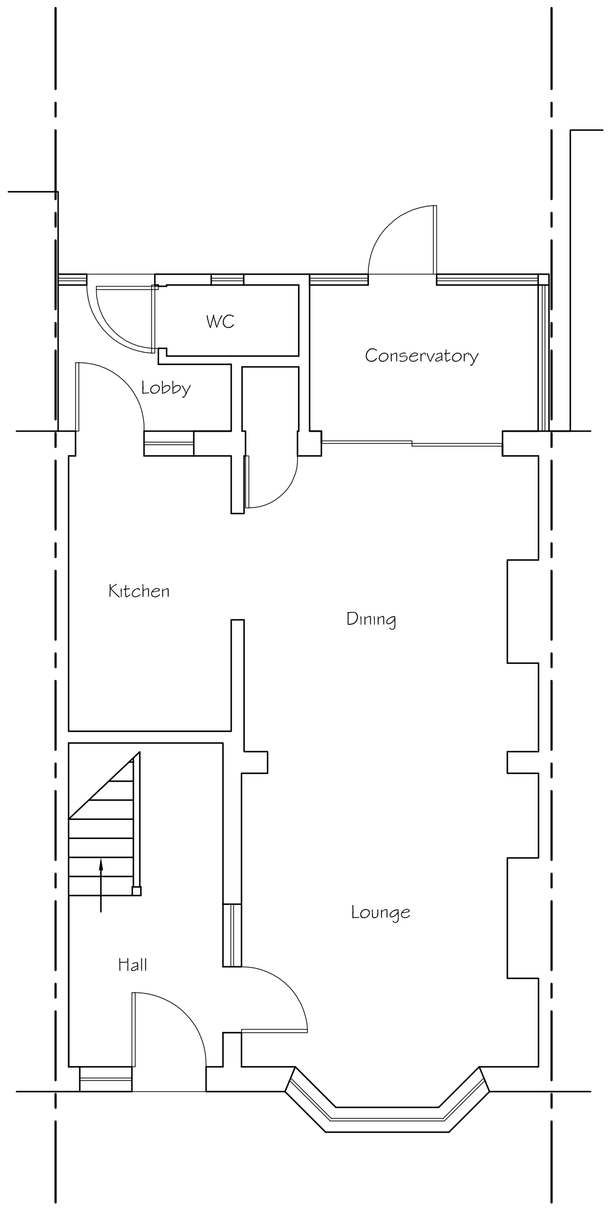

Existing Ground Floor Plan

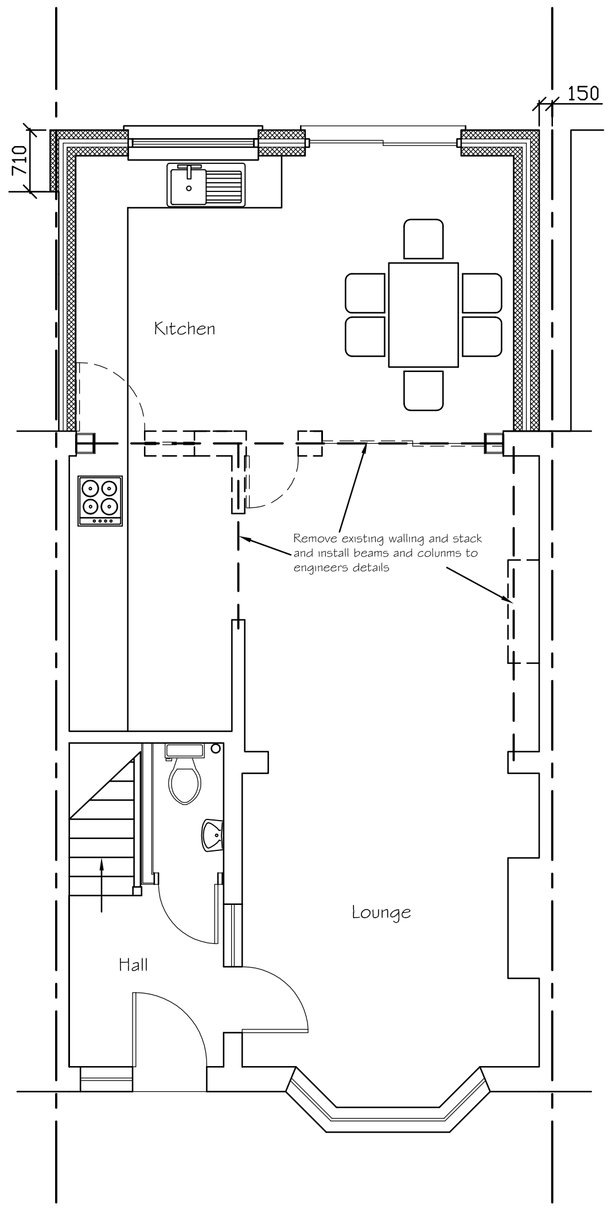

Proposed Ground Floor Plan

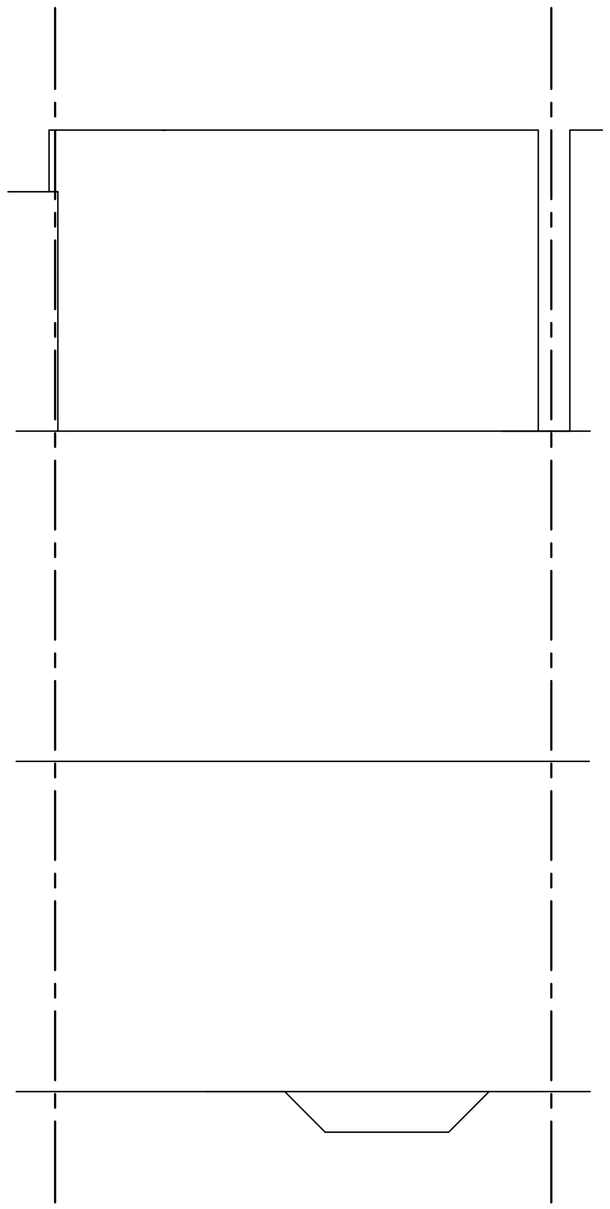

Proposed Roof Plan

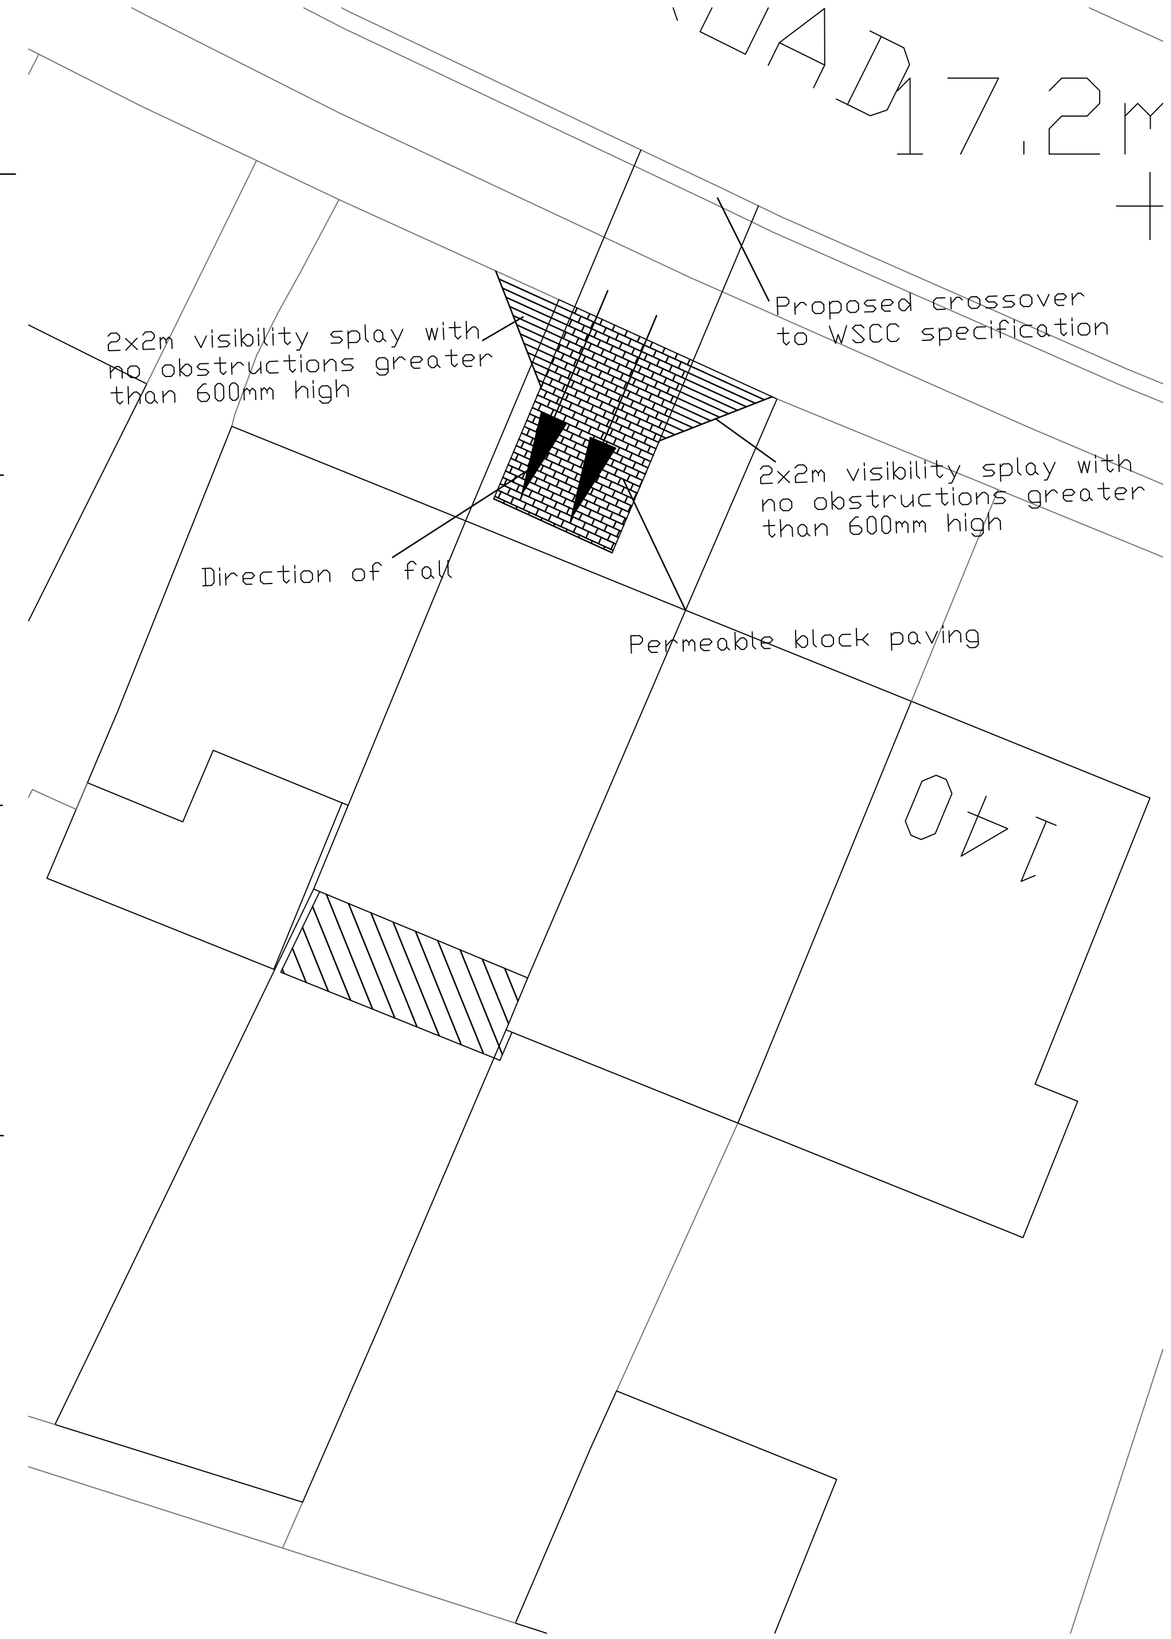

SCALE 1:50

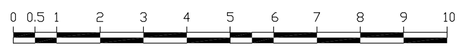

SCALE 1:100

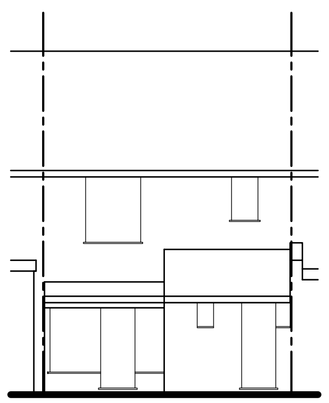

Existing Rear (South West) Elevation

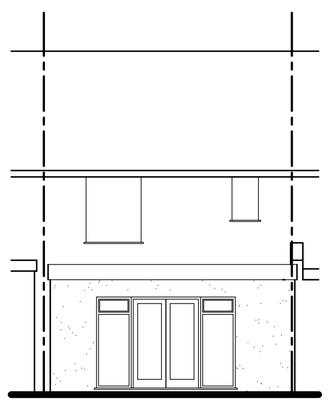

Proposed Rear (South West) Elevation

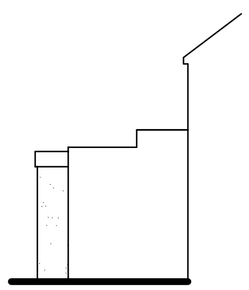

Proposed Side (South East) Elevation

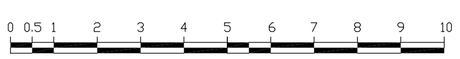

SCALE 1:100

Tony Rogers
Building Consultants
Address: 40 Dawn Crescent, Upper Beeding
West Sussex, BN44 3WH
Telephone: 01903 815225 Fax: 01903 815225

Rev.	Date:	Revision Description:

Client: Mr & Mrs M Brill

Address: 136 Manor Hall Road
Southwick
West Sussex
BN42 4NP

Project: Proposed single storey rear extension

Scale: 1:50 1:100
Paper Size A1

Date: March 2019

Drawing No: 19/1348/01

Drawn By: AWR

Revision: