Project/Task No. 12234/7 Scale: ORIGINAL DRAWING SIZE A1

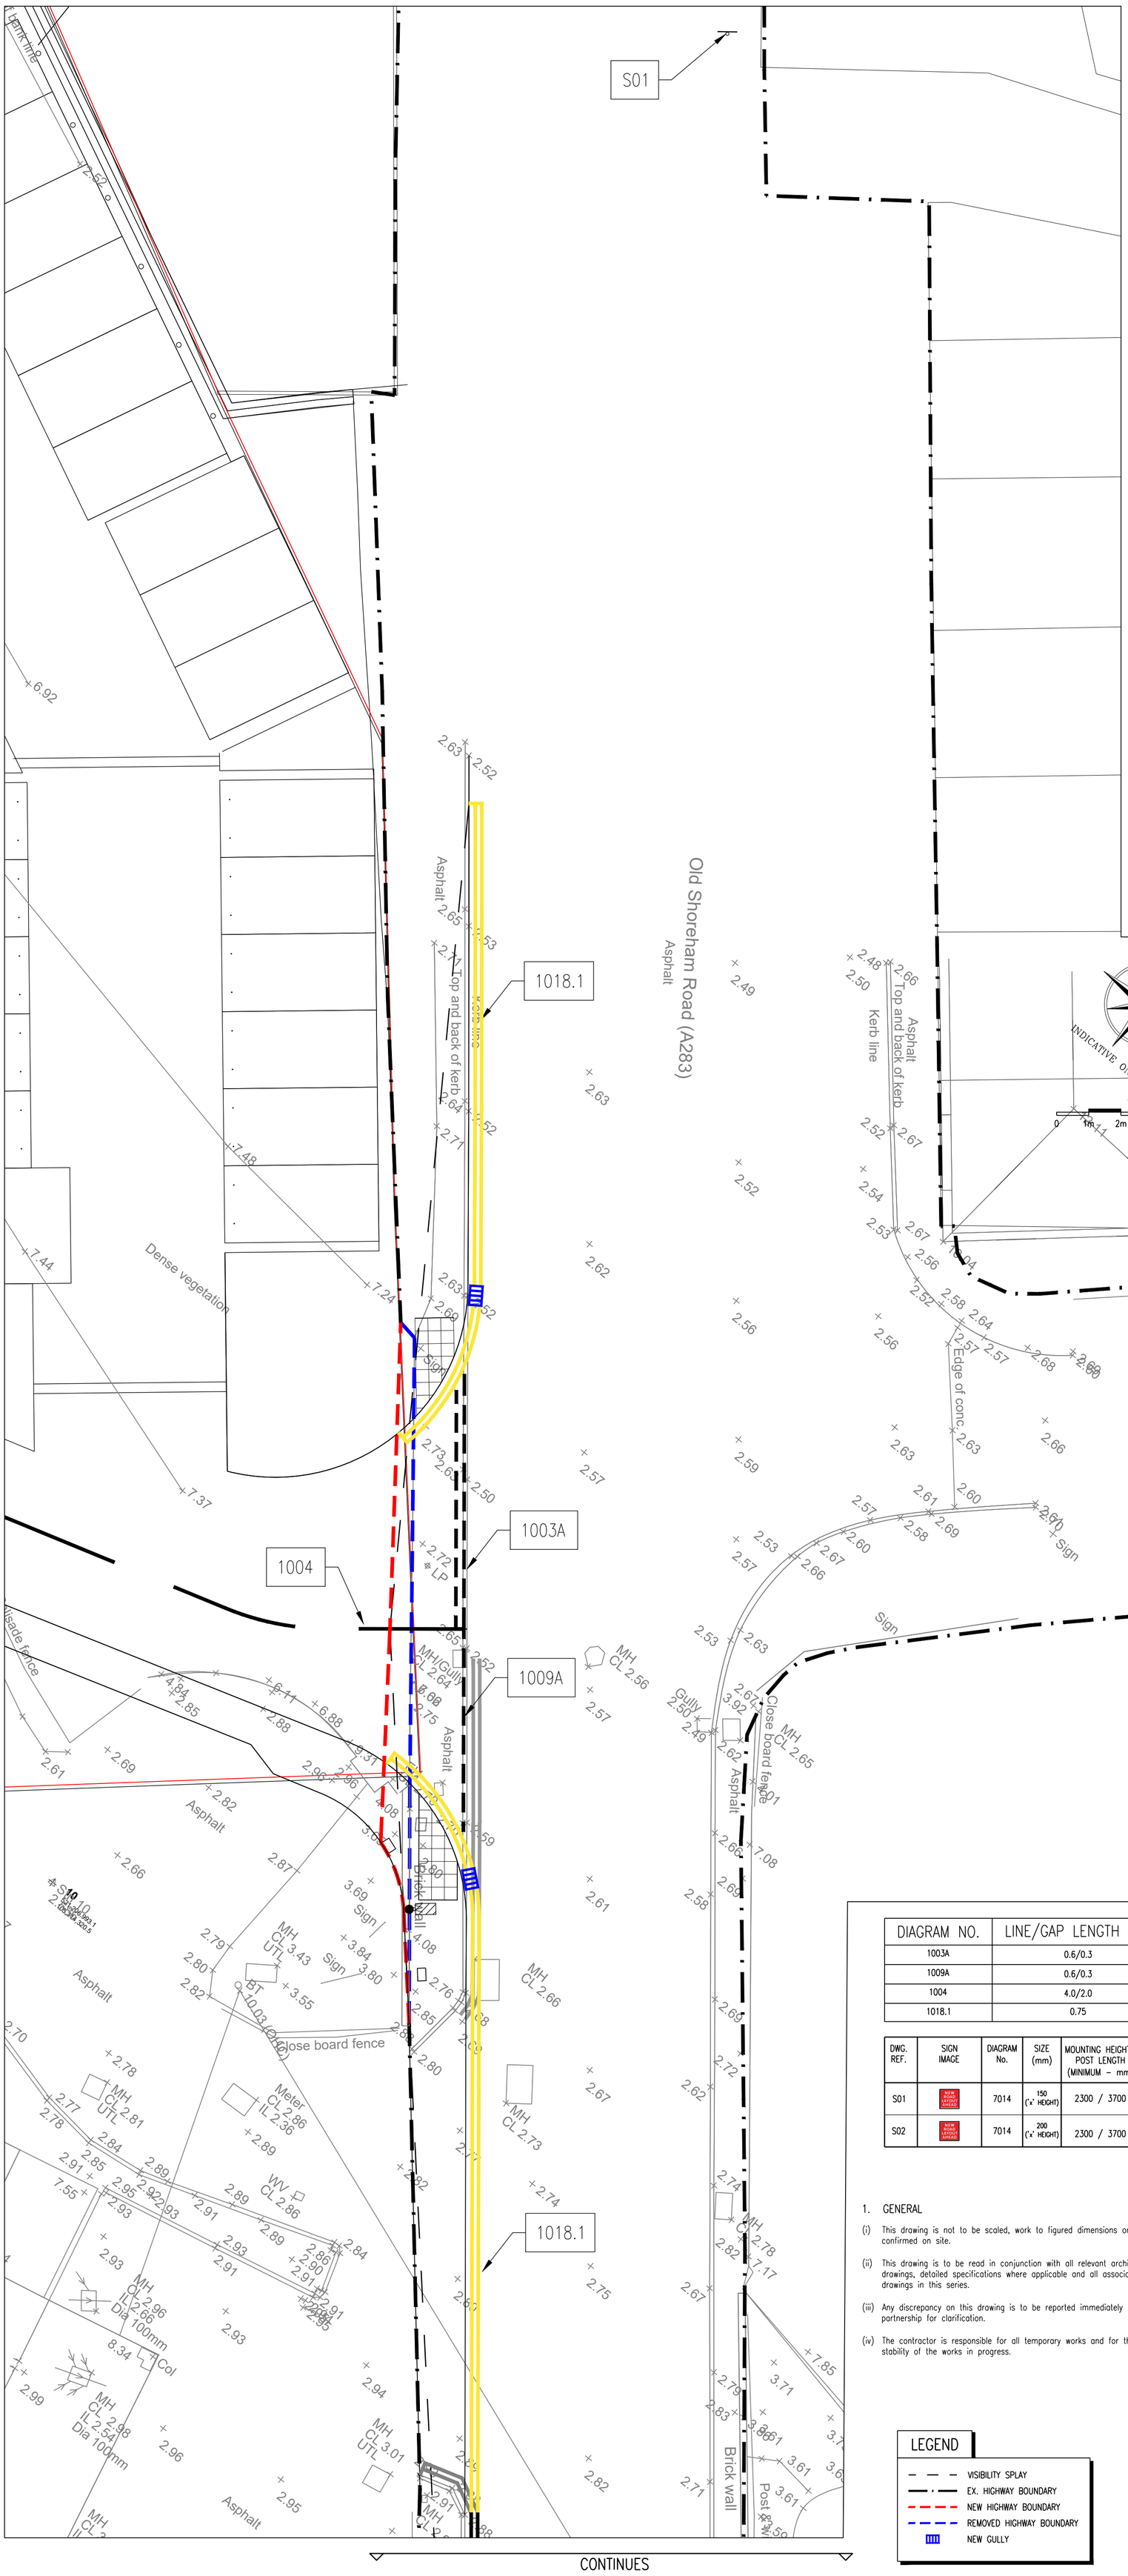


DIAGRAM NO.	LINE/GAP LENGTH (m)	LINE WIDTH (m)	OFFSET (m)	COLOUR	DESCRIPTION
1003A	0.6/0.3	0.15	0.30 (BETWEEN LINES)	WHITE	GIVE WAY LIMIT LINE
1009A	0.6/0.3	0.15	–	WHITE	EDGE OF THE CARRIAGEWAY
1004	4.0/2.0	0.15	–	WHITE	CENTRE LINE MARKING
1018.1	0.75	0.75	0.75	YELLOW	DOUBLE YELLOW STOPPING RESTRICTION LINES

DWG. REF.	SIGN IMAGE	DIAGRAM No.	SIZE (mm)	MOUNTING HEIGHT/ POST LENGTH (MINIMUM – mm)	REFLECTIVITY	POST	FOUNDATION DIAMETER (mm) DEPTH (mm)	SETBACK DISTANCE (mm)	NOTE
S01	NEW ROAD LAYOUT AHEAD	7014	150 ('x' HEIGHT)	2300 / 3700	CLASS R3B	CHS 88.9 x 4.0 (S355)	350Ø DEPTH 600	450	NOT ILLUMINATED
S02	NEW ROAD LAYOUT AHEAD	7014	200 ('x' HEIGHT)	2300 / 3700	CLASS R3B	CHS 88.9 x 4.0 (S355)	350Ø DEPTH 800	450	NOT ILLUMINATED

1. GENERAL

(i) This drawing is not to be scaled, work to figured dimensions only, confirmed on site.

(ii) This drawing is to be read in conjunction with all relevant architectural drawings, detailed specifications where applicable and all associated drawings in this series.

(iii) Any discrepancy on this drawing is to be reported immediately to the partnership for clarification.

(iv) The contractor is responsible for all temporary works and for the stability of the works in progress.

- ALL SIGNS ARE TO BE REFLECTIVE TO CLASS R3B STANDARD AS DEFINED IN BS EN 12899-1:2007 (AND SUBSEQUENT AMENDMENTS AND ADDENDUM)
- FOUNDATIONS ARE TO BE CONCRETE WITH MINIMUM DIMENSIONS (DIAMETER AND DEPTH) SHOWN IN TABLE
- OVERALL POST LENGTH TO TAKE INTO ACCOUNT SIZE OF SIGN AND EMBEDMENT IN FOUNDATION
- PASSIVELY SAFE POSTS MUST CONFORM TO BS EN 12767:2007
- SIGNS S01 & S02 TO BE REMOVED BY THE CONTRACTOR AFTER 3 MONTHS

STREET LIGHTING:
FOR STREET LIGHTING, REFER TO SSE CONTRACTING DETAILED DESIGN DRAWINGS. (TO BE CONFIRMED)

DRAWING REFERENCES:

ALL DRAWING NUMBERS PRECEEDED BY 12234-HOP-XX-XX-DR-C-

HW01 – S278 AGREEMENT PLAN
HW02 – GENERAL ARRANGEMENT
HW03 – LINING & SIGNAGE
HW04 – KERBS, SURFACING & DETAILS

LEGEND

- VISIBILITY SPLAY
- EX. HIGHWAY BOUNDARY
- NEW HIGHWAY BOUNDARY
- REMOVED HIGHWAY BOUNDARY
- NEW GULLY

NOTE

NO YELLOW LINING TO BE INSTALLED UNTIL OUTCOME OF TRAFFIC REGULATION ORDER IS KNOWN.

Description	By	Aprvd.	Date	Rev.
YELLOW LINING REDUCED NORTH OF JUNCTION NORTHERN VISIBILITY SPLAY ALTERED TO SUIT	M.B.	A.K.	14.12.18	C2
TECHNICAL APPROVAL; ISSUED FOR CONSTRUCTION	MB	AK	05.11.18	C1
UPDATED TO SHOW LAMP-POST POSITION AGREED AGREED WITH SSE, YELLOW LINING NOTE ADDED	MN	AK	01.11.18	P3
UPDATED TO HIGHWAY COMMENTS & ARCH. LAYOUT	AR	AK	20.07.18	P2
ISSUED FOR INFORMATION	IMR	AK	16.02.18	P1

ISSUED FOR CONSTRUCTION

Title
SECTION 278 WORKS
ROAD MARKING & SIGNAGE

Project
ROPETACKLE, SHOREHAM

Client
PMC CONSTRUCTION

HOP
CONSULTING CIVIL AND STRUCTURAL ENGINEERS
HOP House, 41 Church Road
Hove, East Sussex BN3 2BE
www.hop.uk.com
ask@hop.uk.com
+44 (0)1273 223900

Drawing No. 12234-HOP-XX-XX-DR-C-HW03 Status A Rev. C2

© Copyright

P:\PROJECTS\12234 Ropetackle North, Shoreham-By-Sea\Drawings\HOP\12234-07-S278 Max Baker

1:20 0 0.2m 0.4m 0.6m 0.8m 1m
1:50 0 0.5m 1m 1.5m 2m 2.5m
1:100 0 1m 2m 3m 4m 5m