
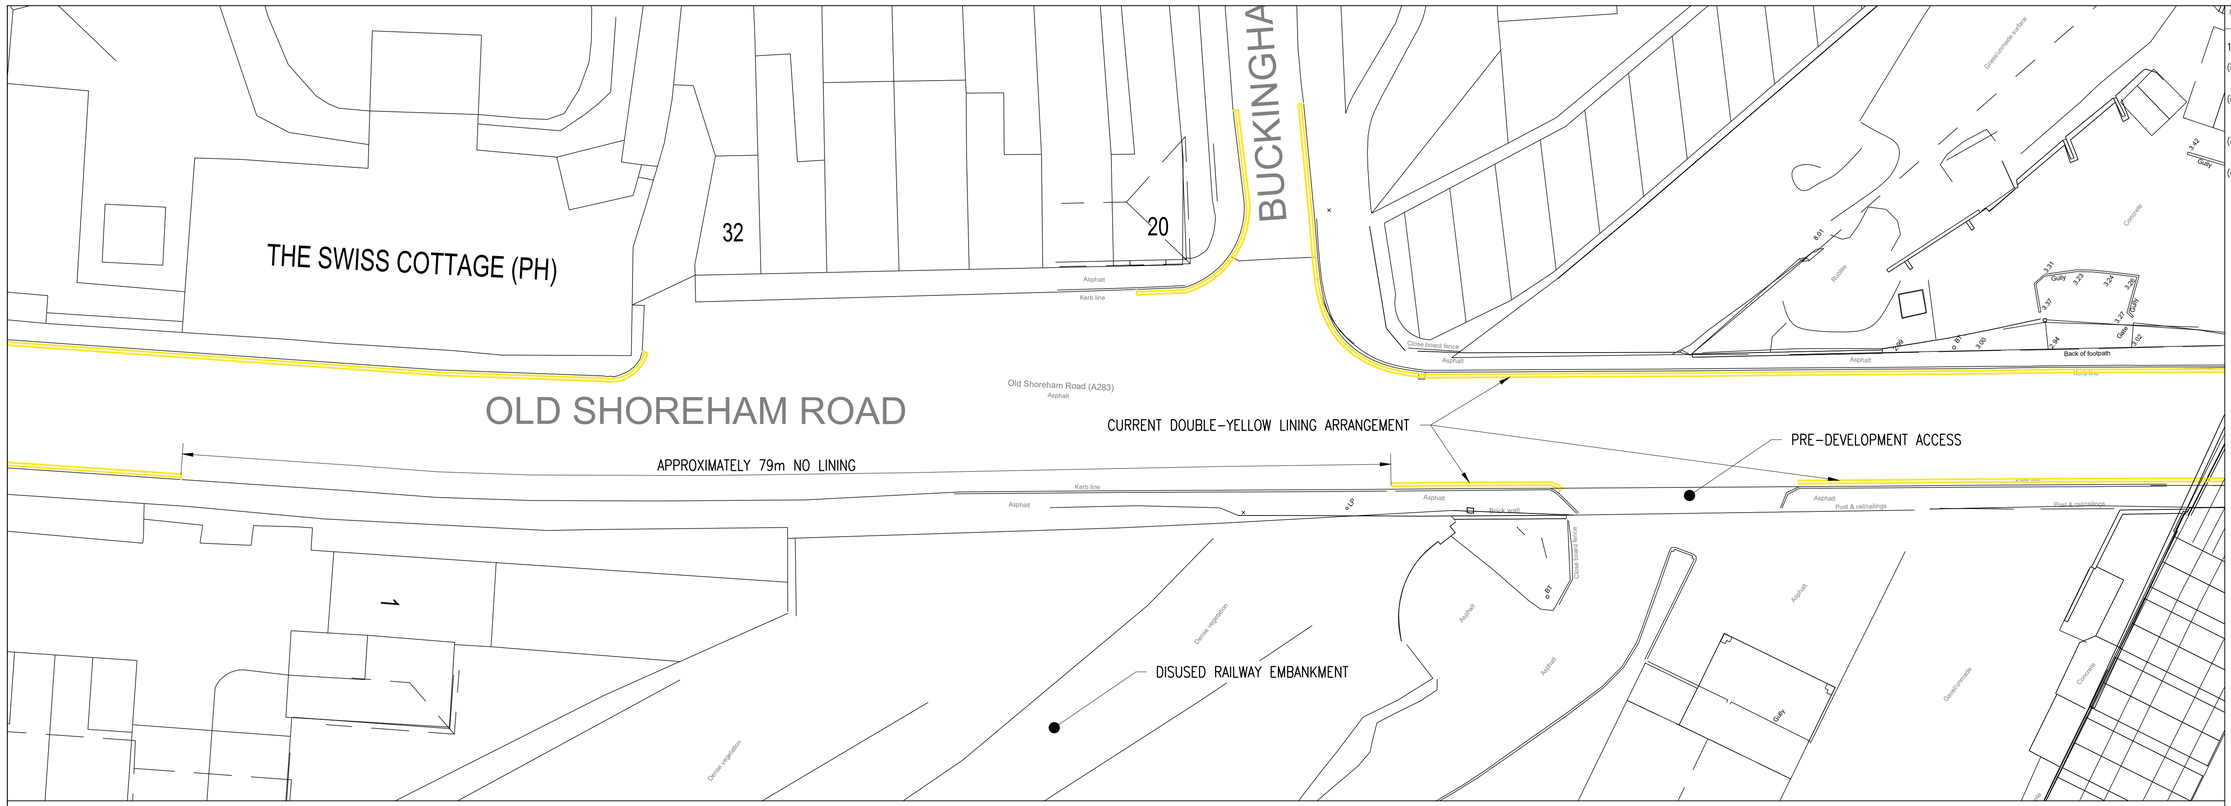


PRE-DEVELOPMENT LAYOUT
(1:200)

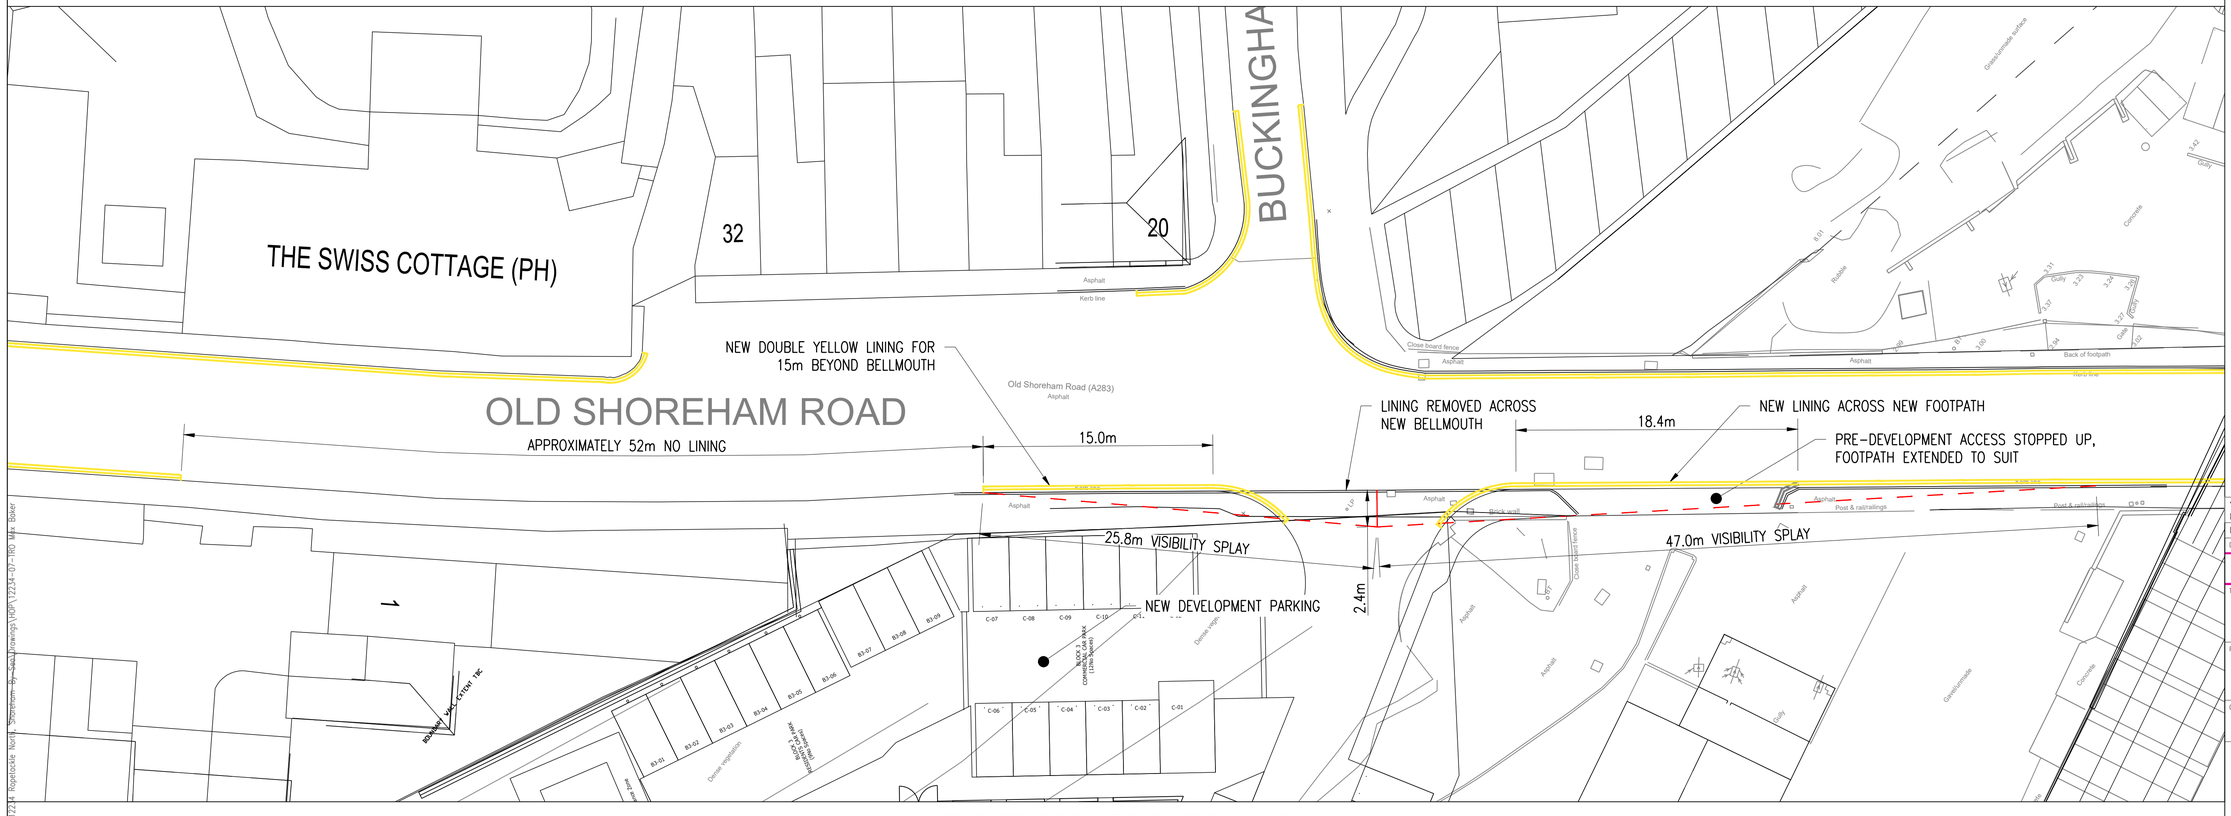

PROPOSED POST-DEVELOPMENT LAYOUT
(SHOWING NEW DEVELOPMENT)
(1:200)

1:20 0 0.2m 0.4m 0.6m 0.8m 1m
1:50 0 0.5m 1m 1.5m 2m 2.5m
1:100 0 1m 2m 3m 4m 5m

© Copyright

P:\PROJECTS\12234 Ropetackle North, Shoreham-by-Sea\Drawings\HOP\12234-01-HWO Mat Baker

Project/Task No. 12234/07 Scale: AS SHOWN ORIGINAL DRAWING SIZE A1

1. GENERAL

(i) This drawing is not to be scaled, work to figured dimensions only, confirmed on site.

(ii) This drawing is to be read in conjunction with all relevant architectural drawings, detailed specifications where applicable and all associated drawings in this series.

(iii) Any discrepancy on this drawing is to be reported immediately to the partnership for clarification.

(iv) The contractor is responsible for all temporary works and for the stability of the works in progress.

INDICATIVE ONLY
1:200
0 2m 4m 6m 8m 10m

Description	By	Aprvd.	Date	Rev.
YELLOW LINING REDUCED NORTH OF JUNCTION NORTHERN VISIBILITY SPLAY ALTERED TO SUIT	M.B.	A.K.	14.12.18	P2
FIRST ISSUE	M.B.	A.K.	23.07.18	P1

ISSUED FOR INFORMATION

Title
TRAFFIC REGULATION ORDER
ALTERATIONS TO DOUBLE YELLOW LINING

Project
ROPETACKLE, OLD SHOREHAM ROAD, SHOREHAM

Client
PMC CONSTRUCTION

HOP
CONSULTING CIVIL AND STRUCTURAL ENGINEERS
HOP House, 41 Church Road
Hove, East Sussex BN3 2BE
www.hop.uk.com
ask@hop.uk.com
+44 (0)1273 223900

Drawing No. 12234-HOP-ZZ-XX-DR-C-HW05
Status S0
Rev. P2