A3 SHEET



EXISTING (No:147) SIDE(East) ELEVATION

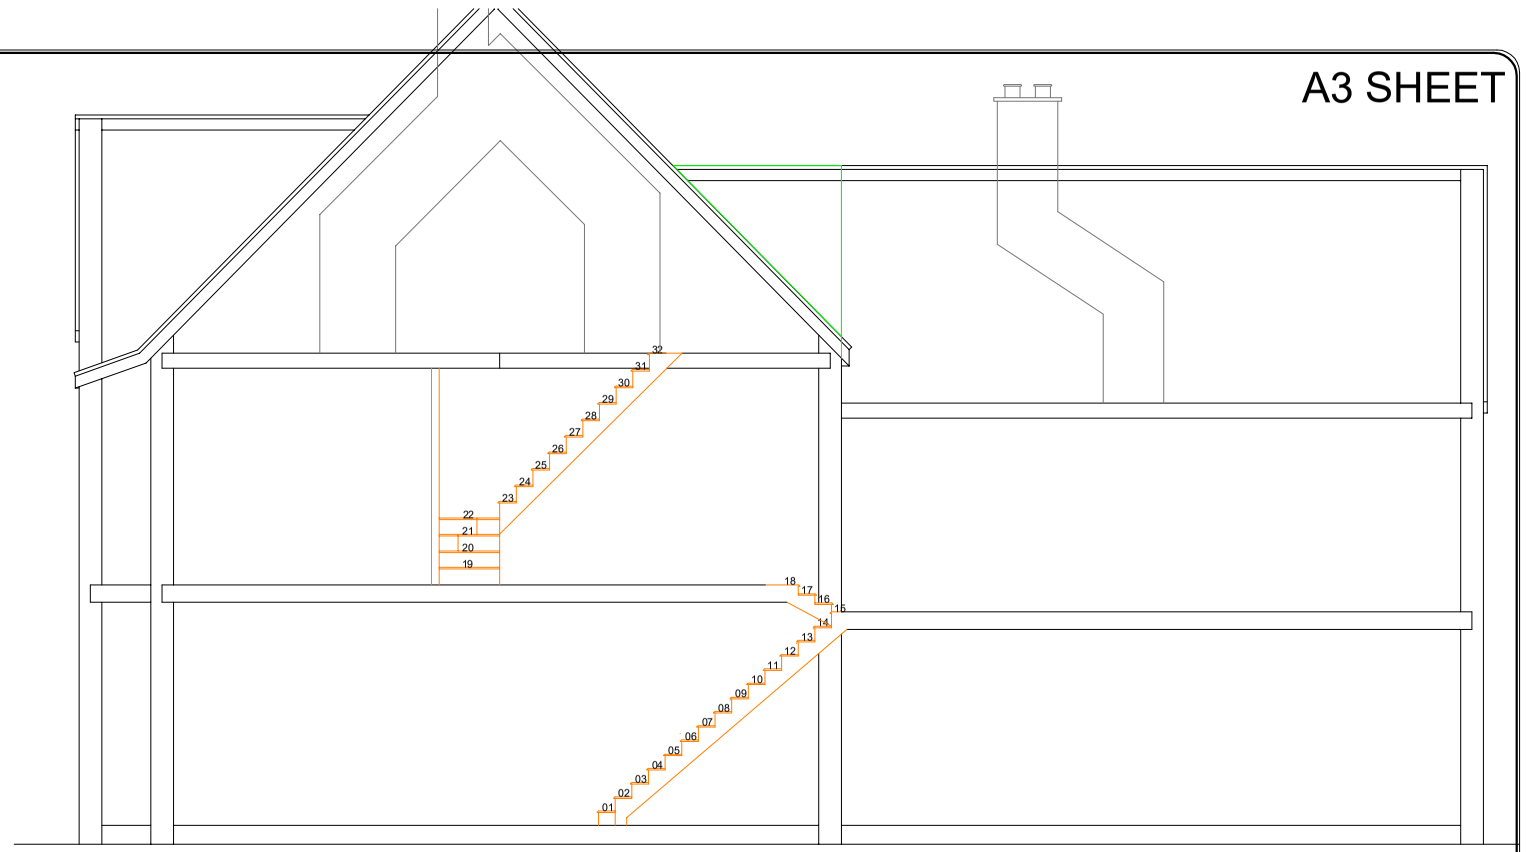

EXISTING SECTION 1

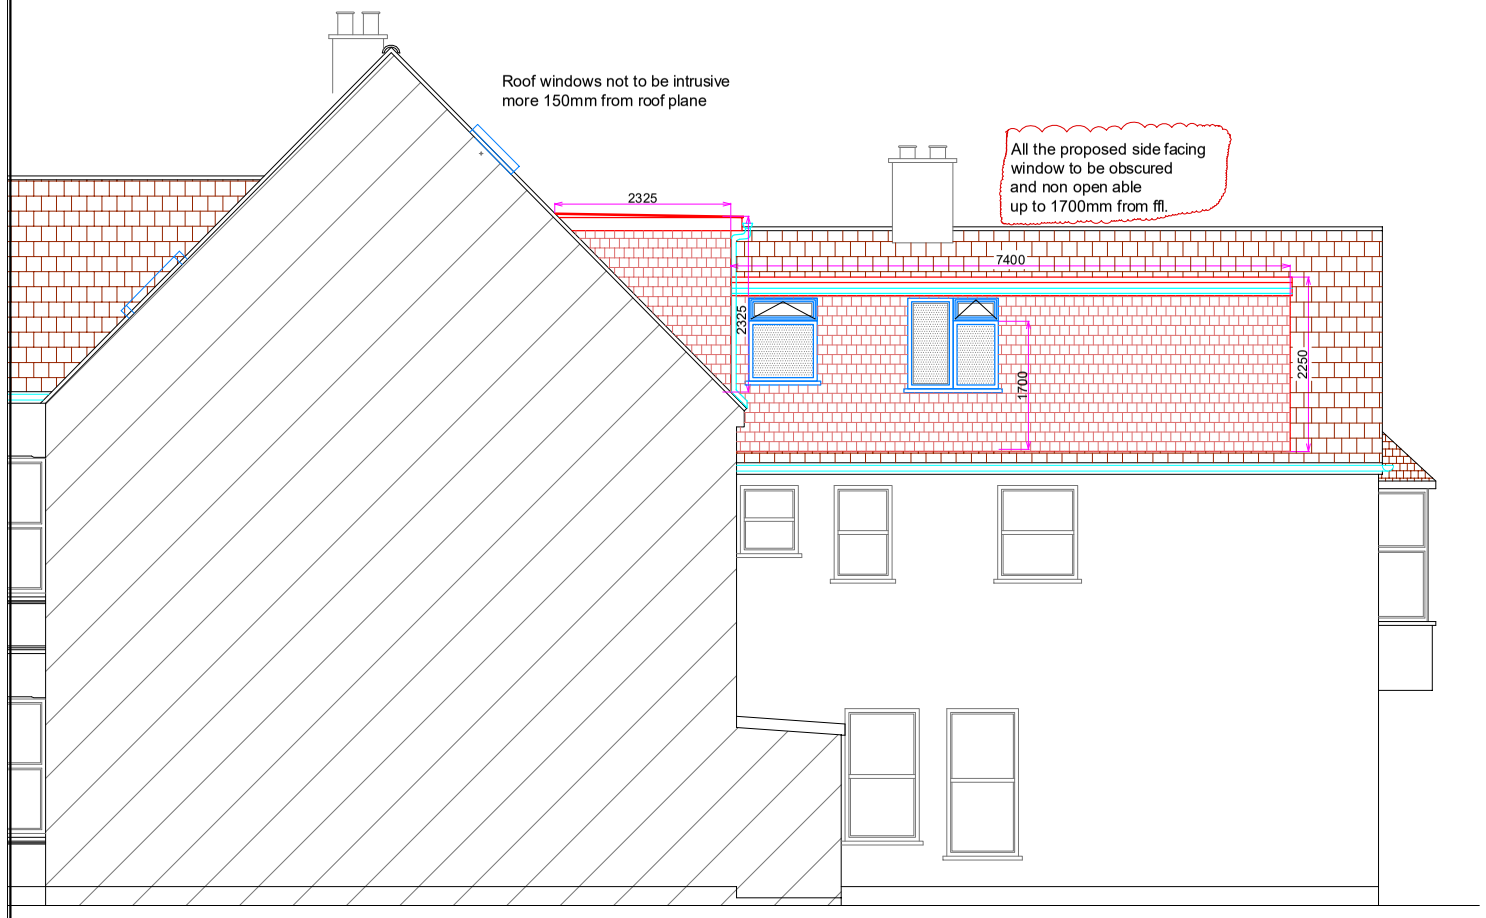

PROPOSED (No:147) SIDE (East) ELEVATION

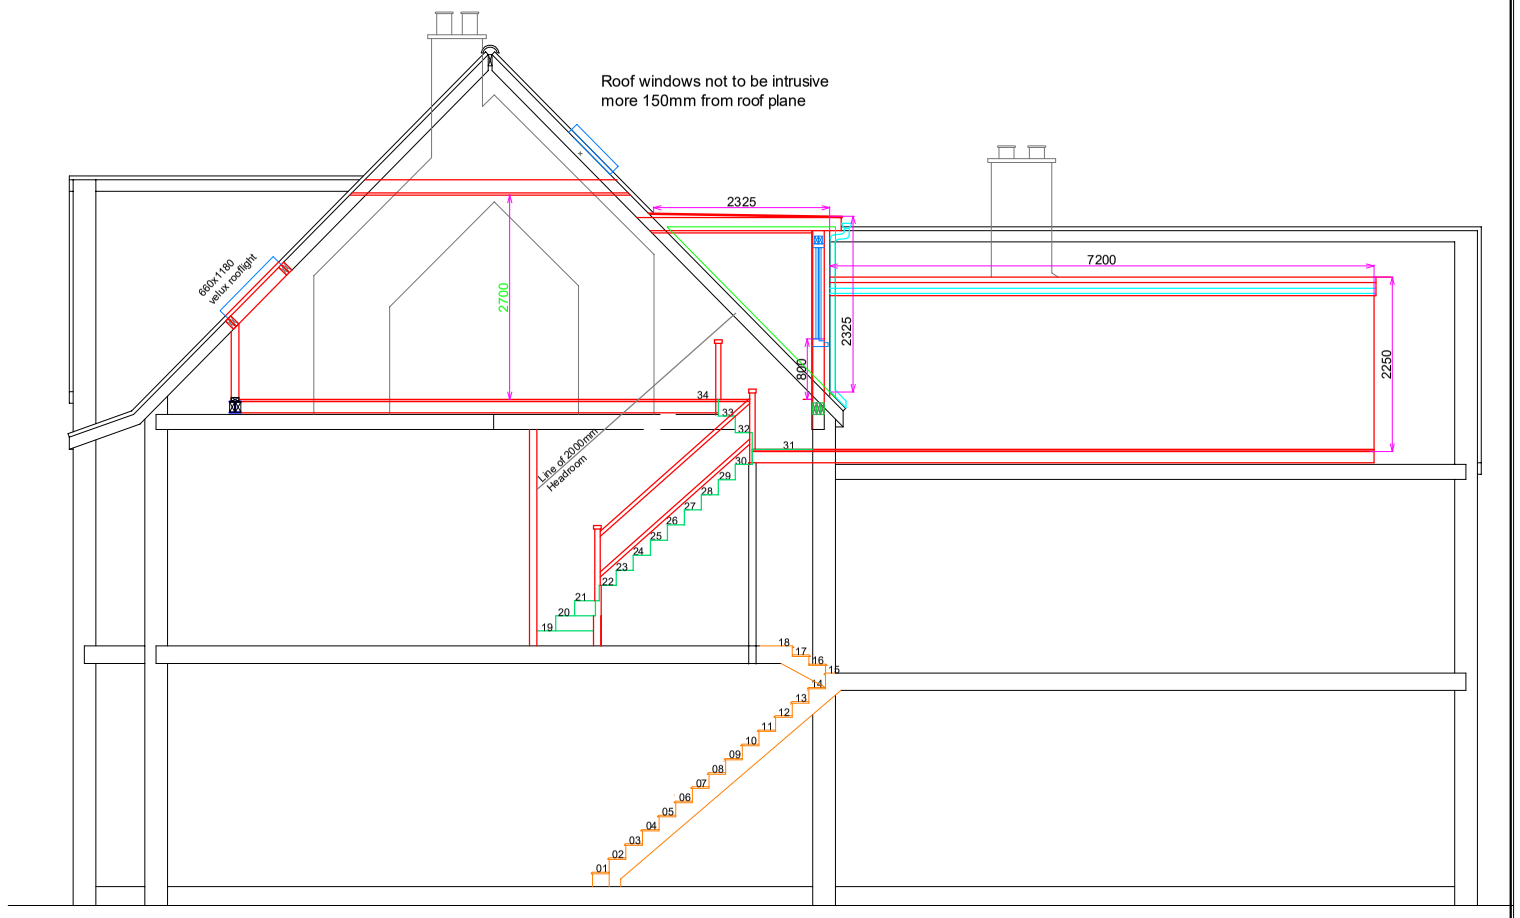

PROPOSED SECTION 1

0 1 2 3 2 5 3 7 4 9 5m 1:50
10m 1:100
@A3

TITLE: LOFT CONVERION WITH REAR DORMERS AND ROOF WINDOWS

NAME : MR&Mrs John Christian

ADDRESS : 145 BRIGHTON ROAD
WORTHING
BN11 2EU

ARCCI DESIGNS
Tel : 020 3620 2355
Fax: 020 8425 1312
Web : www.arccidesigns.com
Email: admin@arccidesigns.com

Notes:
- This Drawing is Copyright of ARCCI DESIGNS and may not be reproduced or copied, in whole or in part,without express permission.
- Contractor/Builder to check all dimension on site,Before commencement of any works.Figured dimension only to be used.
- All work shall comply with the latest Building Regulations & be to the satisfication of the L.Authority.
- Materials shall be suitable for the purpose for which they are used& the quality shall not be lower than that defined in the relevant British standard.

Drg No : AD/24/BRI 145/LF03	Scale : 1:100	Drwn By: ST	Date : 11.07.2024	Page : 2 of 7