




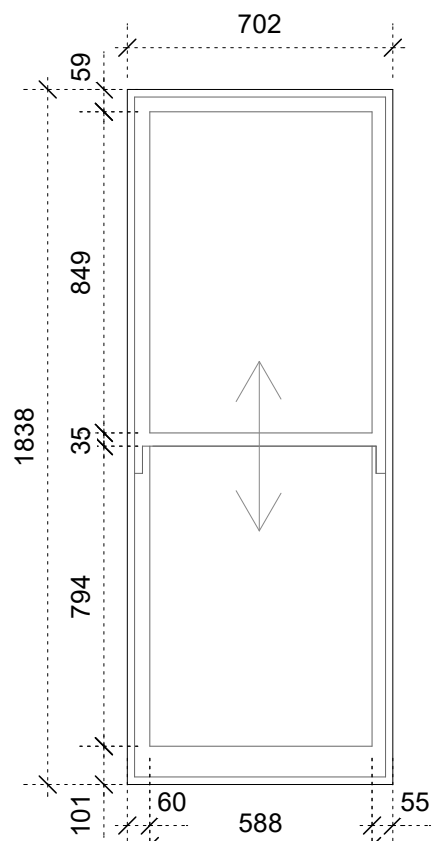


WINDOW TYPE - EW01A
TIMBER SASH
PUTTY EXTERNALLY

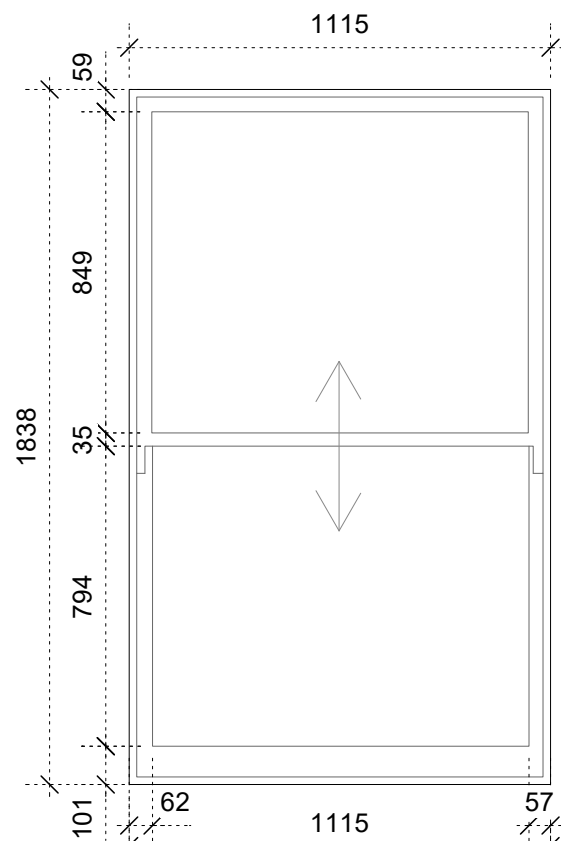


WINDOW TYPE - EW01B
TIMBER SASH
PUTTY EXTERNALLY

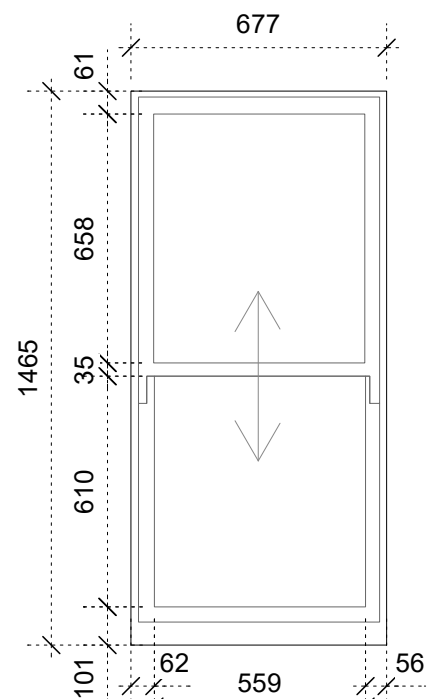


WINDOW TYPE - EW01C
TIMBER SASH
PUTTY EXTERNALLY

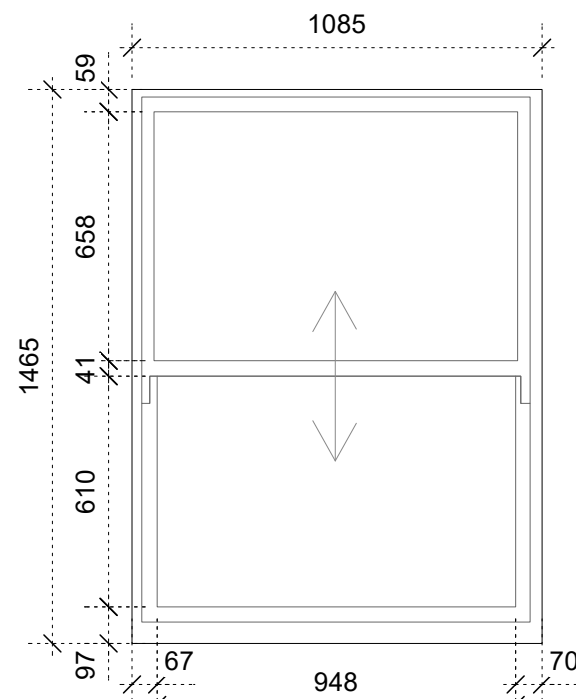


WINDOW TYPE - EW01D
TIMBER SASH
PUTTY EXTERNALLY

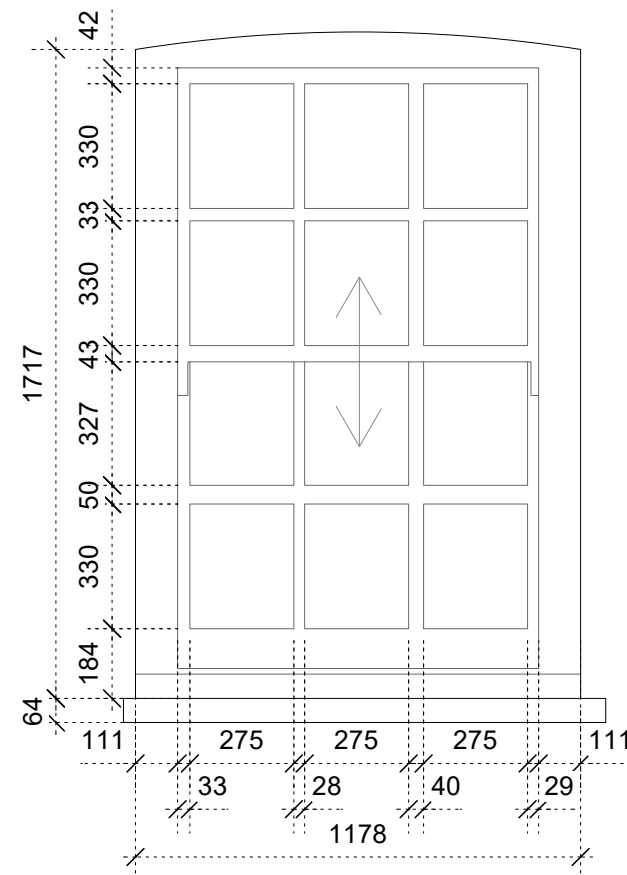


WINDOW TYPE - EW02A
TIMBER SASH WITH TRANSOMS
AND MULLIONS
PUTTY EXTERNALLY

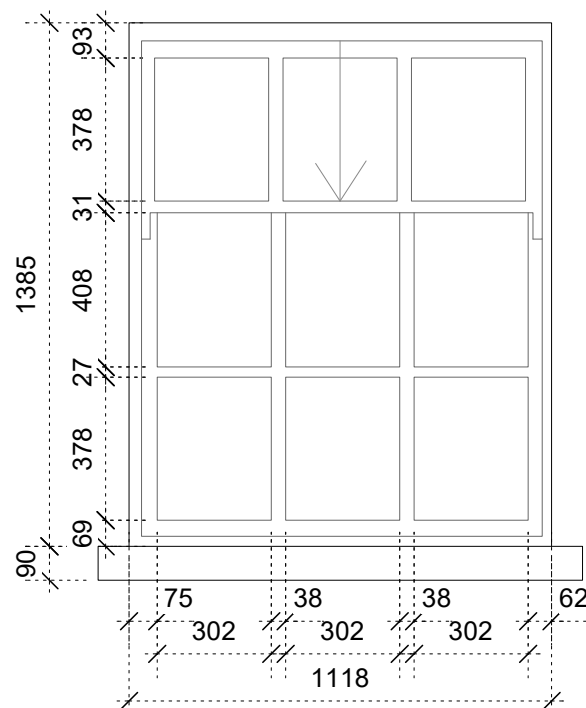


WINDOW TYPE - EW02B
TIMBER SASH WITH TRANSOMS AND MULLIONS
PUTTY EXTERNALLY

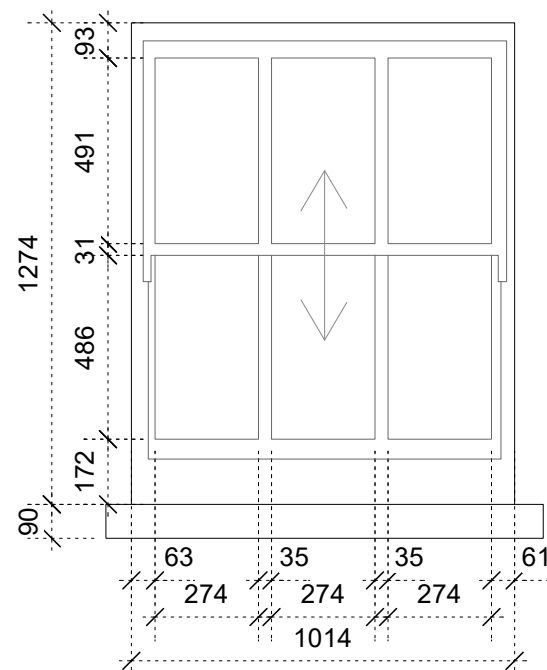

WINDOW TYPE - EW02C
TIMBER SASH WITH MULLIONS
PUTTY EXTERNALLY

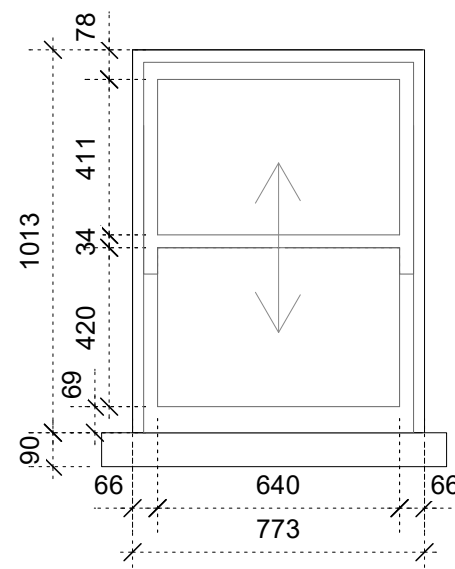

WINDOW TYPE - EW03
TIMBER SASH WITH uPVC
DETAILING IN JAMBS

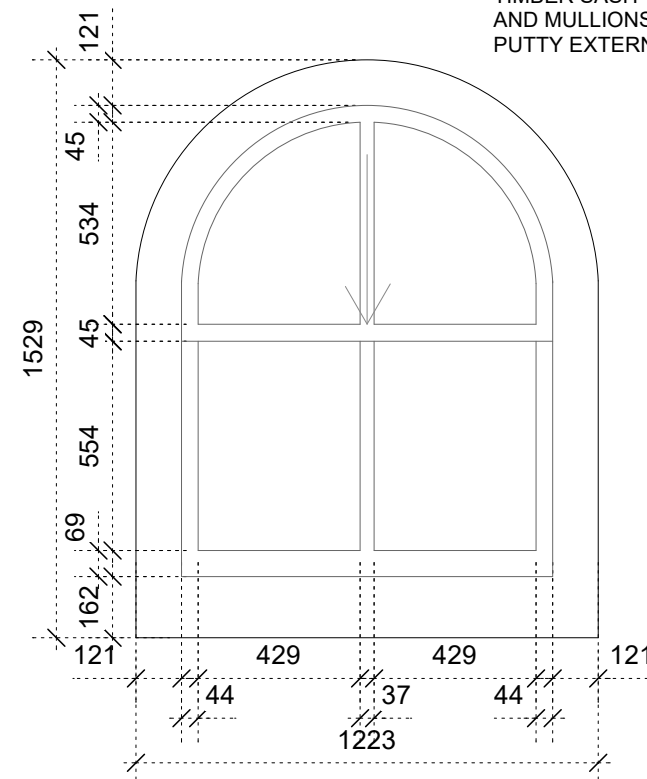

WINDOW TYPE - EW04
TIMBER SASH
PUTTY EXTERNALLY


23 Vine Street, Brighton BN1 4AG
e: studio@sticklandwright.co.uk
t: 01273 964051
Company registered in England No. 11222477

Revisions:

No.	Description	By	Checkd	Date

Checked

SCALE BAR 1:20 @ A3

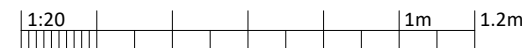

Dwg No. 23049-P-115

Drawing Title Existing Windows Elevations
Address 50-52 South St, Worthing
Client DIM 365 Ltd
Scale 1:20 @ A3
Stage Planning
Drawn by sb
Checked by ns



architecture +
interiors
www.sticklandwright.co.uk

Disclaimer:
This drawing is the copyright of Stickland Wright Ltd. and may not be reproduced or used except by written permission.
Figured dimensions to have precedence over scaling.
Check all site dimensions prior to fabrication. Refer any discrepancies found to Stickland Wright.