
DO NOT SCALE FROM THIS DRAWING

1m 2m 3m 4m 5m 6m 7m 8m 9m 10m
1:50 Scale Bar


1m 2m 3m 4m 5m 6m 7m 8m 9m 10m
1:100 Scale Bar

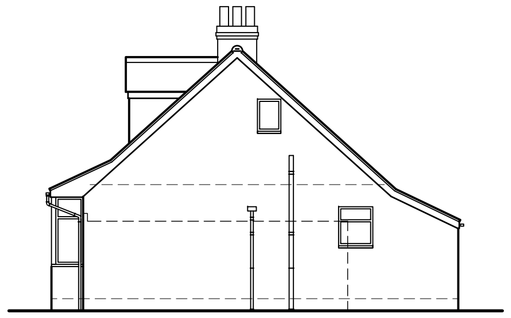


West Elevation




South Elevation

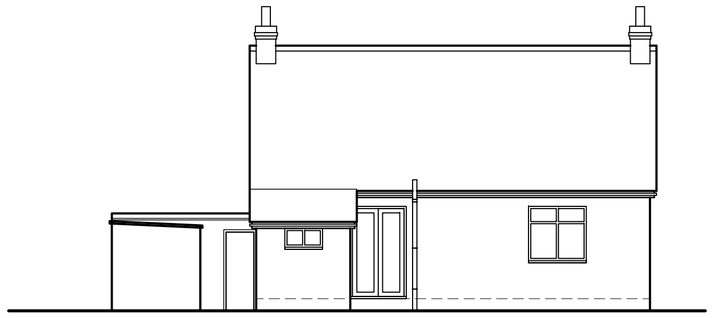


East Elevation

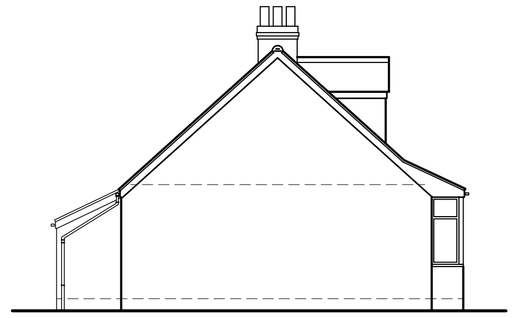


North Elevation

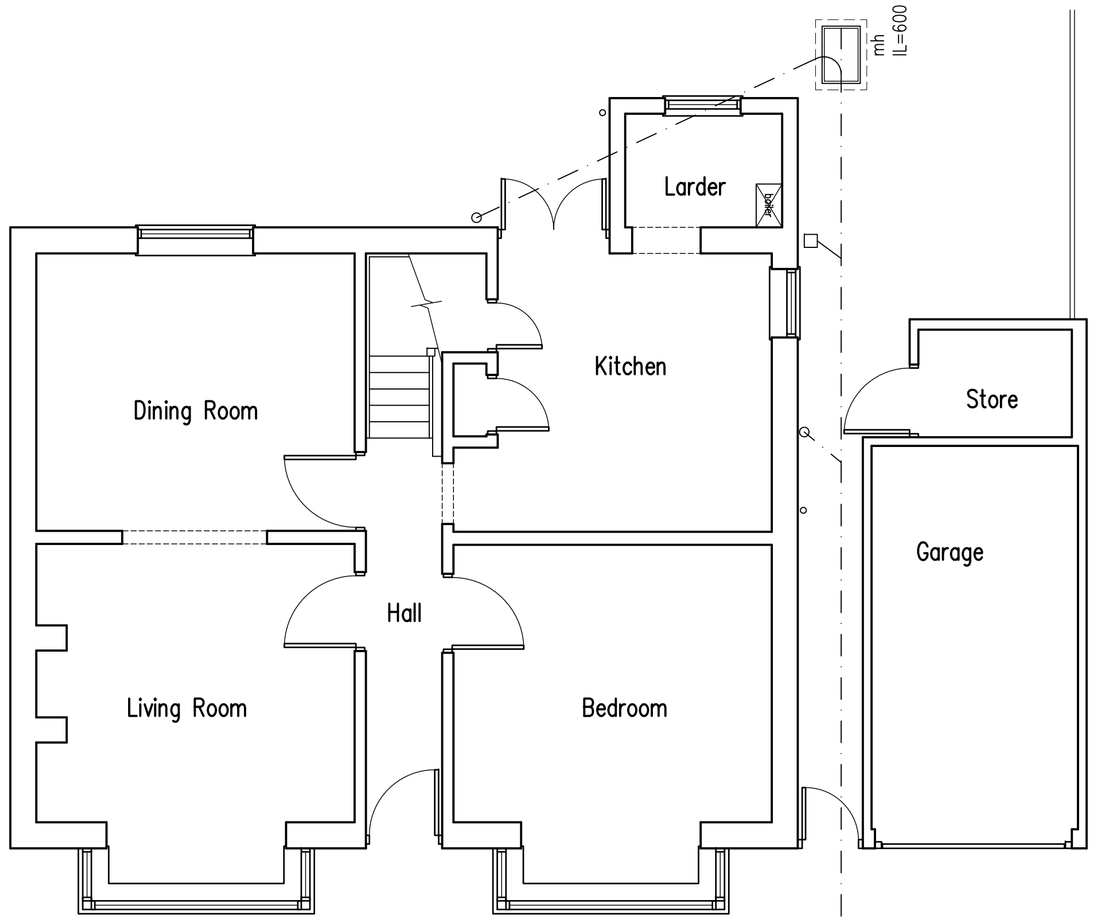


Ground Floor Plan

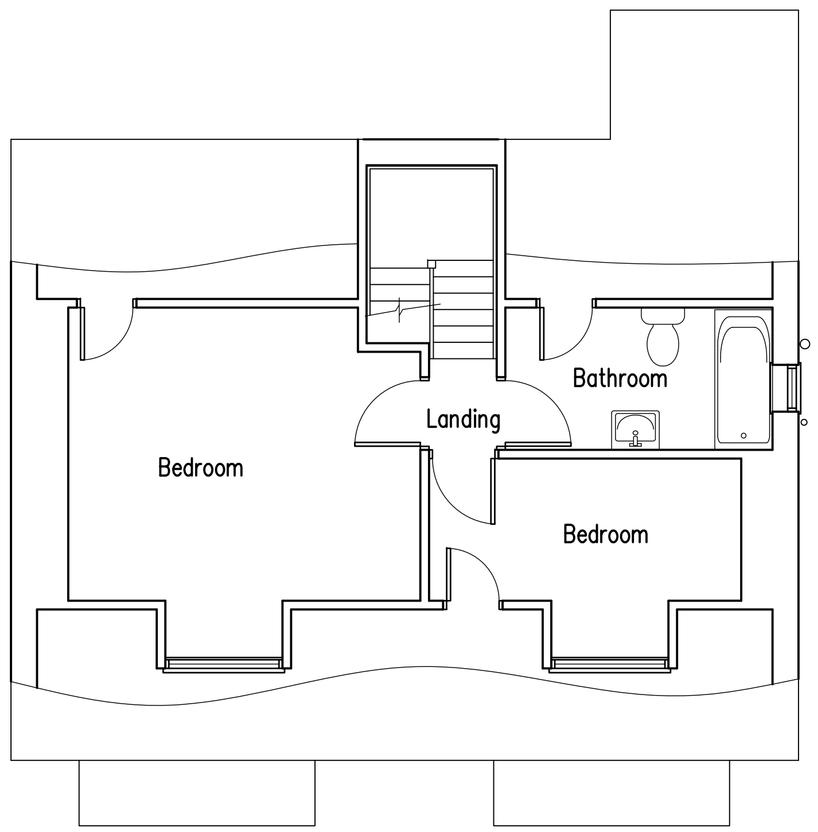

First Floor Plan

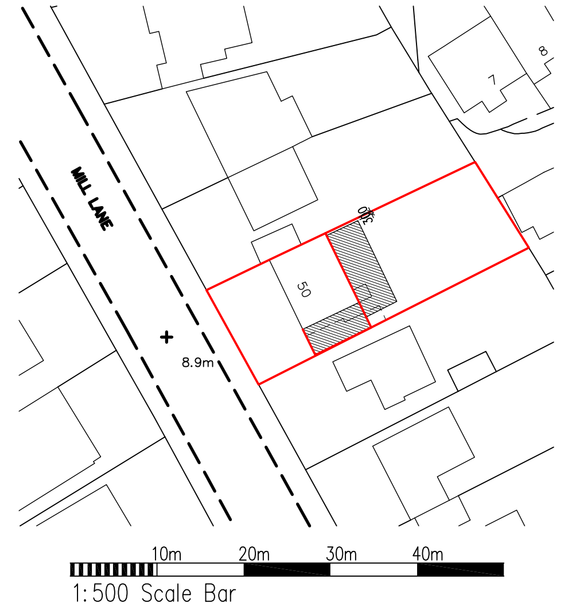

Block Plan 1:500

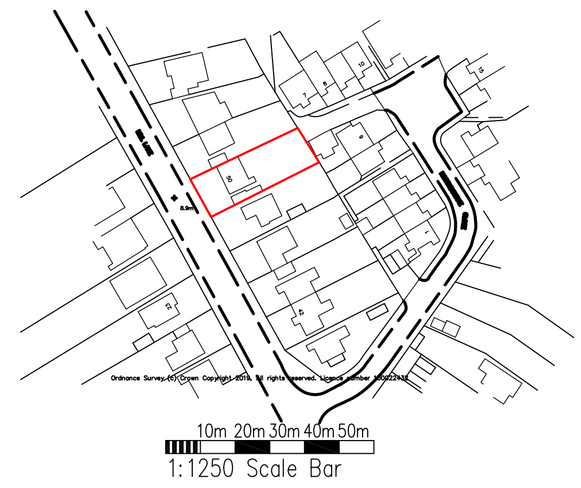

Location Plan 1:1250

B	10.12.19	Dimension added to block plan
A	22.11.19	Block plan amended

Proposed Single Storey Rear Extension, Replacement Garage & Alterations To Existing First Floor

rja Planning & Building Consultants Ltd.
1st Floor
10 High Street
Shoreham-By-Sea
West Sussex BN43 5DA
t: 01273 467297 mob: 07971 375739
e: rex@rjapbc.co.uk web: www.rjapbc.co.uk

Chartered Institute of Architectural Technologists

PROJECT: 50 Mill Lane, Shoreham-By-Sea BN43 5NA

DRAWING TITLE: Existing Floor Plans & Elevations, Block & Location Plans

CLIENT: Mr & Mrs S. Hurford

DWG NO: 19749-02

REVISION: B

SCALE: 1:50, 1:100, 1:500, 1:1250 @ A1

DATE: 02.08.19

DRAWN: rex