0m 1m 2m 3m 4m 5m 6m 7m 8m

Materials to be similar to or match existing



Proposed North Elevation



Proposed West Elevation

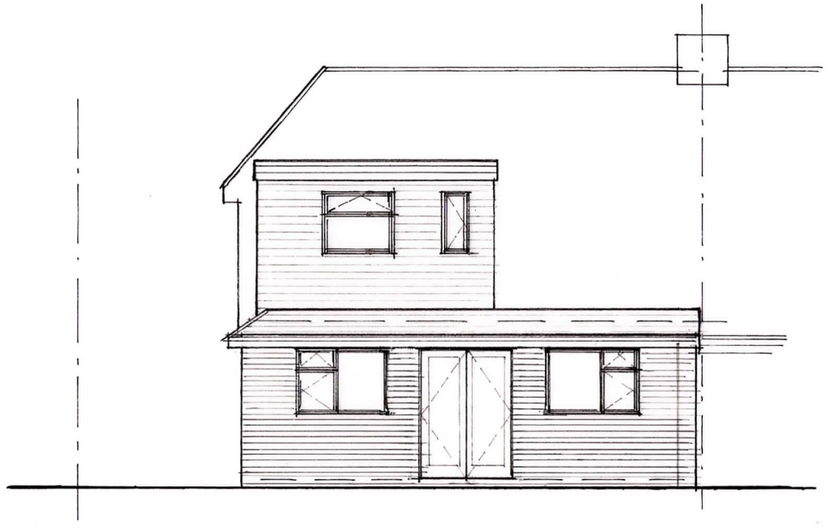

Proposed South Elevation

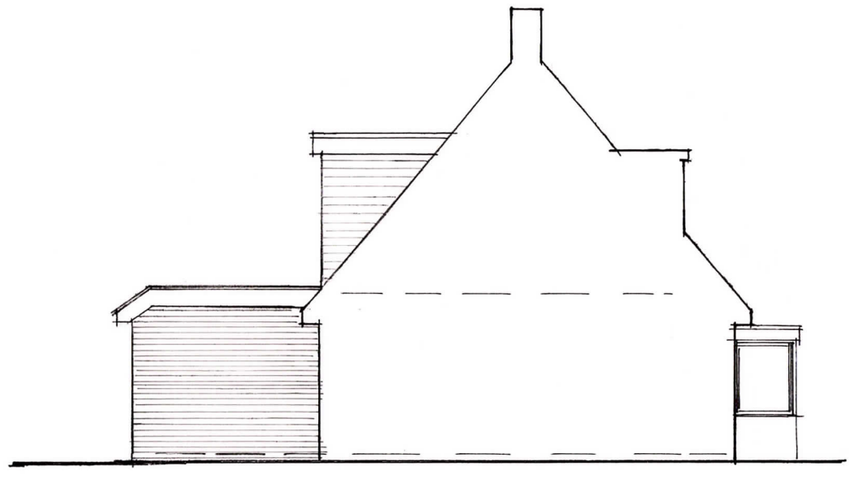

Proposed East Elevation

Sussex Building Surveyors Ltd

01903 529583
adk@sussexbuildingsurveyors.com

25 Hammy Close,
Shoreham-by-Sea,
West Sussex.
BN43 6BL

Rear Extension & Dormer
Proposed Elevations

Scale: 1:100
Paper: A3
Date: March 2021
Drg No.: SBS/723/06C

Do not scale except for planning purposes.
All dimensions to be checked on site.