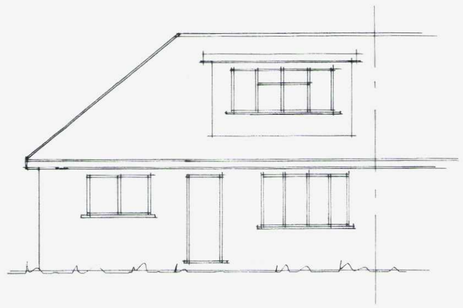

FRONT ELEVATION:

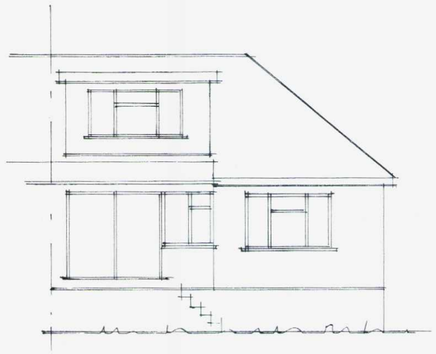

REAR ELEVATION:

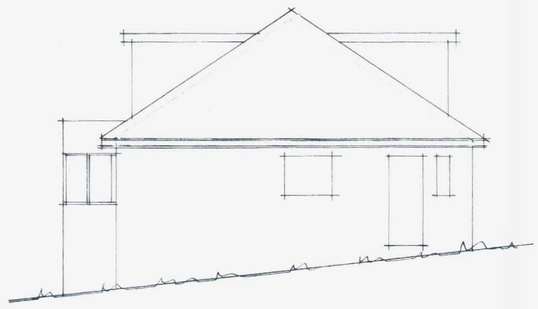

SIDE ELEVATION:

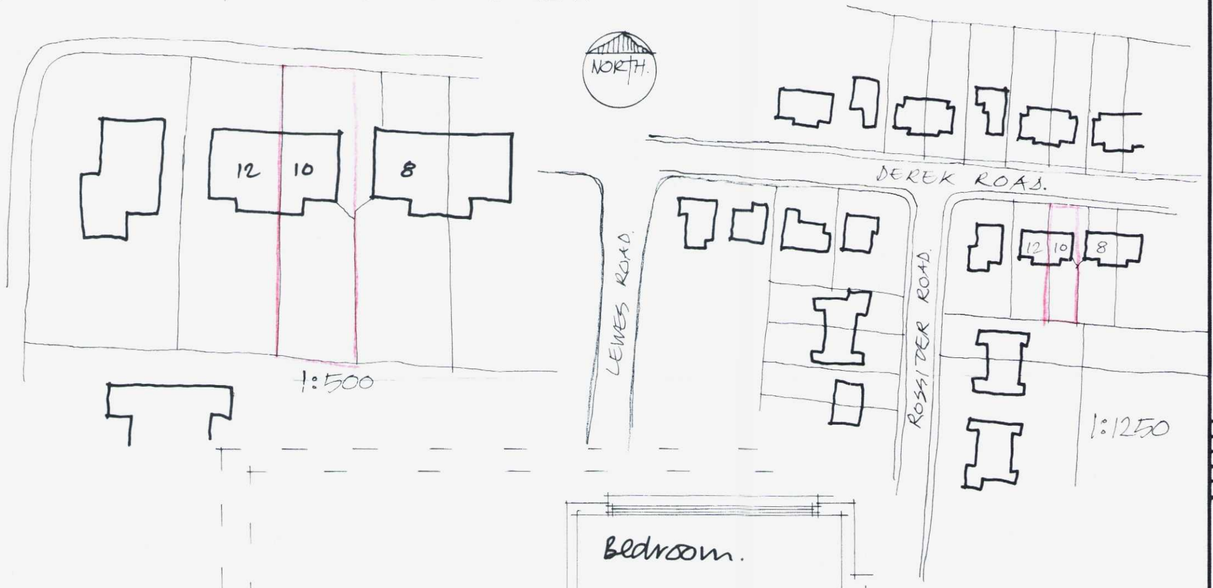

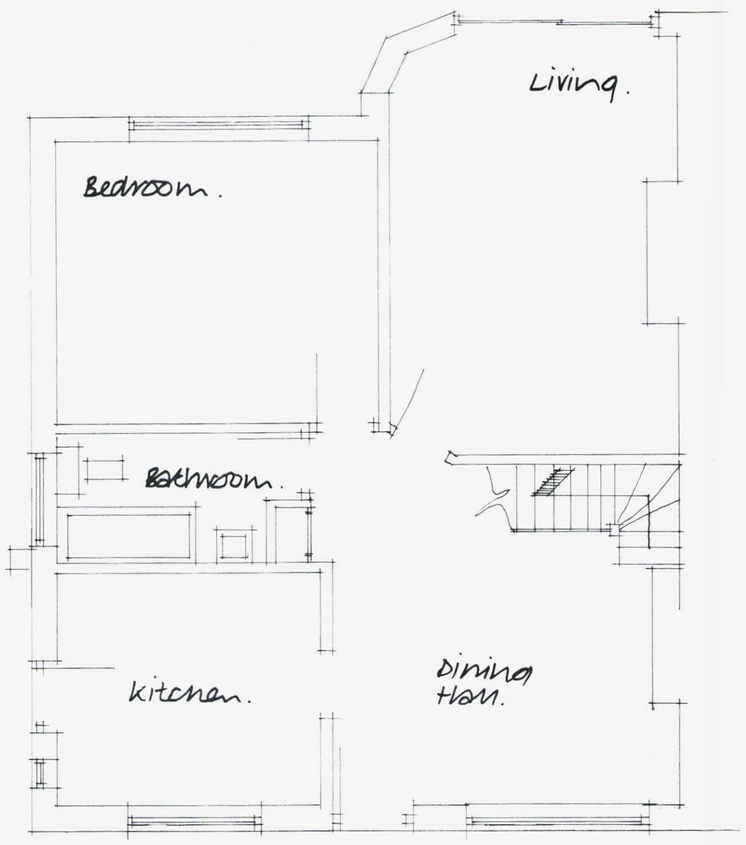

GROUND FLOOR PLAN:

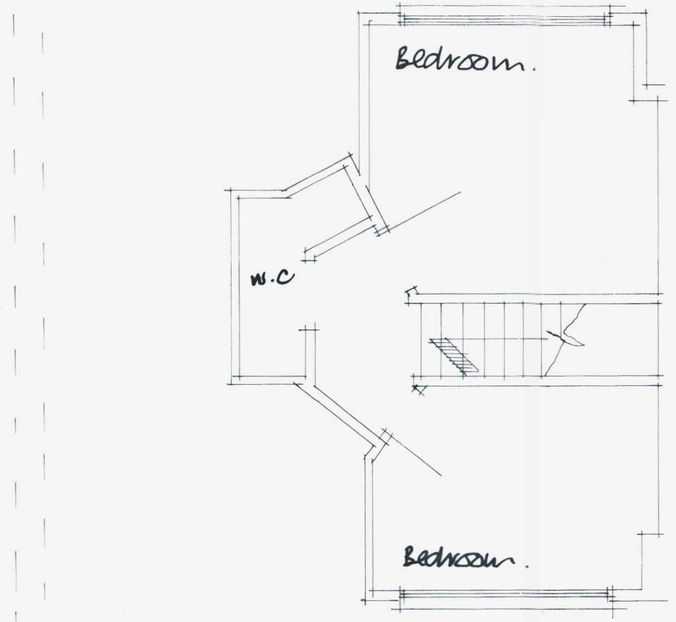

FIRST FLOOR PLAN:

Notes:

All Dimensions must be checked on site and not scaled from this drawing

Contractor and client are reminded of their obligation under the Party Wall Act. If in doubt ask. Contractor is to confirm all below ground drain run direction and invert levels.

ADUR & WORTHING
PLANNING SERVICES

PLAN	AWDM/1064/13
DATE VALID	28 AUG 2013

A		
	Date	Revisions

copyright

TIM CORDING
Architectural and Planning Services
"Kingshead", 140 High Street,
Steyning, West Sussex BN44 3LH
Tel/Fax: 01903 814836

Client
MR & MRS. WILCOCKS.

Job Title
EXISTING PLANS & ELEVATIONS.

Drawing Title
10 DEREK ROAD.
LANCING.
W-SUSSEX.

Scale 1:50 & 1:100

Date JULY 2013 | Drawn by

Drg.No. | Rev

Paper Size A2