6

Planning Services, Adur District Council

Civic Centre,
Ham Road,
Shoreham-by-Sea,
West Sussex,
BN43 6PR

Tel : (01273) 263222 (calls may be recorded)
website : www.adur.gov.uk
e-mail : developmentcontrol@adur.gov.uk

ADUR DISTRICT COUNCIL



PLAN No. ADC202168
DATE 15 APR 2008

Application for consent to display an advertisement

Town and Country Planning (Control of Advertisement) Regulations 2007

Publication of planning applications on council websites

Please note that with the exception of applicant contact details and Certificates of Ownership, the information provided on this application form and in supporting documents may be published on the council's website.

If you have provided any other information as part of your application which falls within the definition of personal data under the Data Protection Act which you do not wish to be published on the council's website, please contact the council's planning department.

Please complete using block capitals and black ink.
It is important that you read the accompanying guidance notes as incorrect completion will delay the processing of your application.

1. Applicant Name and Address				2. Agent Name and Address			
Title:	MR	First name:	WALTER	Title:		First name:	
Last name:	MANENTI			Last name:			
Company (optional):	MICHELANGELO (SUSSEX) LLP			Company (optional):			
Unit:		House number:		House suffix:	Unit:	House number:	House suffix:
House name:							
Address 1:	11 BAMPFIELD STREET			Address 1:			
Address 2:				Address 2:			
Address 3:				Address 3:			
Town:	PORTSLADE (BRIGHTON)			Town:			
County:	EAST SUSSEX			County:			
Country:	U.K.			Country:			
Postcode:	BN41 1SE			Postcode:			

3. Site Address Details

Please provide the full postal address of the application site.

Unit: | House number: 46 | House suffix:

House name: BURREL ARM BUILDING

Address 1: 46 BRUNSWICH ROAD

Address 2:

Address 3:

Town: SHORAHAM

County: WEST (SUSSEX)

Postcode (optional): BN43 5WB

Description of location or a grid reference.
(must be completed if postcode is not known):

Easting: | Northing:

Description:

THE SIGNS WILL BE IN THE NORTH EAST and SOUTH OF THE BUILDING

4. Pre-application Advice

Has assistance or prior advice been sought from the local authority about this application? ☐ Yes ☒ No

If Yes, please complete the following information about the advice you were given. (This will help the authority to deal with this application more efficiently).

Please tick if the full contact details are not known, and then complete as much as possible: ☐

Officer name:

Reference:

Date (DD/MM/YYYY):
(must be pre-application submission)

Details of pre-application advice received?

5. Neighbour and Community Consultation

Have you consulted your neighbours or the local community about the proposal? ☐ Yes ☒ No

If Yes, please provide details:

6. Council Employee / Member

Is the applicant or agent related to any member of staff or elected member of the council? ☐ Yes ☒ No

If Yes, please provide details:

7. Description of Proposed Advertisement(s)

Please describe the proposed advertisement(s):

3 ILLUMINATED SIGNS

Please indicate the number of the following types of advertisement(s) you are applying for:	Number of advertisement(s)
Application for fascia sign(s)	3
Application for a projecting or hanging sign(s)	
Application for a hoarding(s)	
Other	

If you selected Other, please describe:

FOLDED BRUSHED ALUMINIUM COMPOSITE SIGNS.

8. Advertisement Display

Is the advertisement you are applying for already in place? ☐ Yes ☒ No

If Yes, please provide details of when the use or work started:

Is an existing advertisement(s) to be removed and replaced by the advertisement(s) in this proposal?

☐ Yes ☒ No ☐ Not applicable

If Yes to either or both above, please show the existing sign(s) on an elevation drawing or photograph and state the references for the drawing(s) or photographs.

Will the proposed advertisement(s) project over a footpath or other public highway? ☐ Yes ☒ No

9. Advertisement Period

Please state the period of time for which consent is sought for the advertisement: From [ ] To [ ] date (DD/MM/YYYY)

10. Interest in the Land

Does the applicant own the land or buildings where the adverts are to be placed? ☐ Yes ☐ No

If No, has the permission of the owner or any other person entitled to give permission for the display of an advertisement been obtained? ☐ Yes ☐ No

If No, why not?

11. Details of Proposed Advertisement(s)

Please provide a full description of each proposed advertisement (e.g. fascia sign, box sign, projecting sign, hoarding, flag etc)

	Advertisement 1	Advertisement 2	Advertisement 3
Type: ILLUMINATED SIGN	BRIO RISTORANTE	BRIO	BRIO RISTORANTE PIZZERIA
a) The height from the ground to the base of the advertisement (in metres)	3M	1.60 M	3 M
b) The dimensions of the proposed advertisement(H x W x D) (in metric)	SINGLE LETTERS 84 x 28 x 5 MM	900 x 400 x 50 MM	SINGLE LETTER 840 TO 280 MM
c) The maximum height of any of the individual letters and symbols (in metric)	840 MM	277	840 MM
d) The colour of the text and background	colour ex Building	SILVER	colour ex Building
e) Materials of the proposed sign(s)	ALUMINIUM SEMI GLOSS COLOUR	ALUMINIUM SEMI GLOSS COLOUR	ALUMINIUM SEMI GLOSS COLOUR
f) The maximum projection of advertisement from the face of the building			
Will any of the sign(s) be illuminated	Yes ☑ No ☐	Yes ☑ No ☐	Yes ☑ No ☐
If Yes for any of the proposed signs, answer g), h) and i)			
g) Details of method of illumination (internally illuminated/externally illuminated)	LED MODULES	LED MODULES	LED MODULES
h) illuminance levels (cd/m²)			
i) Will the illumination be static or intermittent?	STATIC	STATIC	STATIC

12. Planning Application Requirements - Checklist

Please read the following checklist to make sure you have sent all the information in support of your proposal. Failure to submit all information required will result in your application being deemed invalid. It will not be considered valid until all information required by the Local Planning Authority has been submitted.

3 copies of a completed and dated application form: ☒

Drawings
The drawing of the proposed advertisement should show its dimensions and position on the land or building in question. For a sign, the drawing should indicate the materials to be used, fixings, colours, height above the ground and, where it would project from a building, the extent of the projection. A site location plan should also be provided which identifies the proposed position of the advertisement and location of the site by reference to at least two named roads. It should be drawn to an identified scale and show the direction of North. Ordnance Survey maps are not required. Photographs and photomontages may be used. 3 copies of each drawing should be provided: ☒

Description of signs, size and illumination
The type of each sign for which application is being made, e.g. fascia, projecting box, pole-mounted free-standing, should be shown, together with the dimensions of each sign. If any of the signs are to be illuminated please describe the type of illumination, e.g. internal, external, floodlight, etc, and whether the illumination will be static, flashing, or have moving parts. 3 copies of each description should be provided: ☒

3 copies of a plan which identifies the land to which the application relates drawn to an identified scale and showing the direction of north: ☒

3 copies of other plans and drawings or information necessary to describe the subject of the application: ☒

The correct fee: ☒

Owner's consent:
It is a condition of every consent granted by or under the Regulations that, before displaying any advertisement, the permission of the owner of the land or other person entitled to grant permission must be obtained. To display any advertisement without this permission is an offence, open to immediate prosecution.

Where the site is within the boundaries of a highway, evidence that the application is acceptable to the highway authority must be provided.

13. Declaration

I/we hereby apply for planning permission/consent as described in this form and the accompanying plans/drawings and additional information.

Signed - Applicant: [redacted] | Or signed - Agent: | Date DD/MM/YYYY): 14/04/2008 (date cannot be pre-application)

14. Applicant Contact Details

Telephone numbers

Country code: | National number: | Extension number:

Country code: | Mobile number (optional): [redacted]

Country code: | Fax number (optional):

Email address (optional):

15. Agent Contact Details

Telephone numbers

Country code: | National number: | Extension number:

Country code: | Mobile number (optional):

Country code: | Fax number (optional):

Email address (optional):

16. Site Visit

Can the site be seen from a public road, public footpath, bridleway or other public land? ☒ Yes ☐ No

If the planning authority needs to make an appointment to carry out a site visit, whom should they contact? *(Please select only one)* ☐ Agent ☒ Applicant ☐ Other (if different from the agent/applicant's details)


If Other has been selected, please provide:

Contact name: | Telephone number: [redacted]

Email address:

H.M. LAND REGISTRY		TITLE NUMBER WSX170012	
ORDNANCE SURVEY PLAN REFERENCE	TQ2105	SECTION X	Scale 1/1250
COUNTY WEST SUSSEX	DISTRICT ADUR		© Crown copyright 1990

PLAN 2

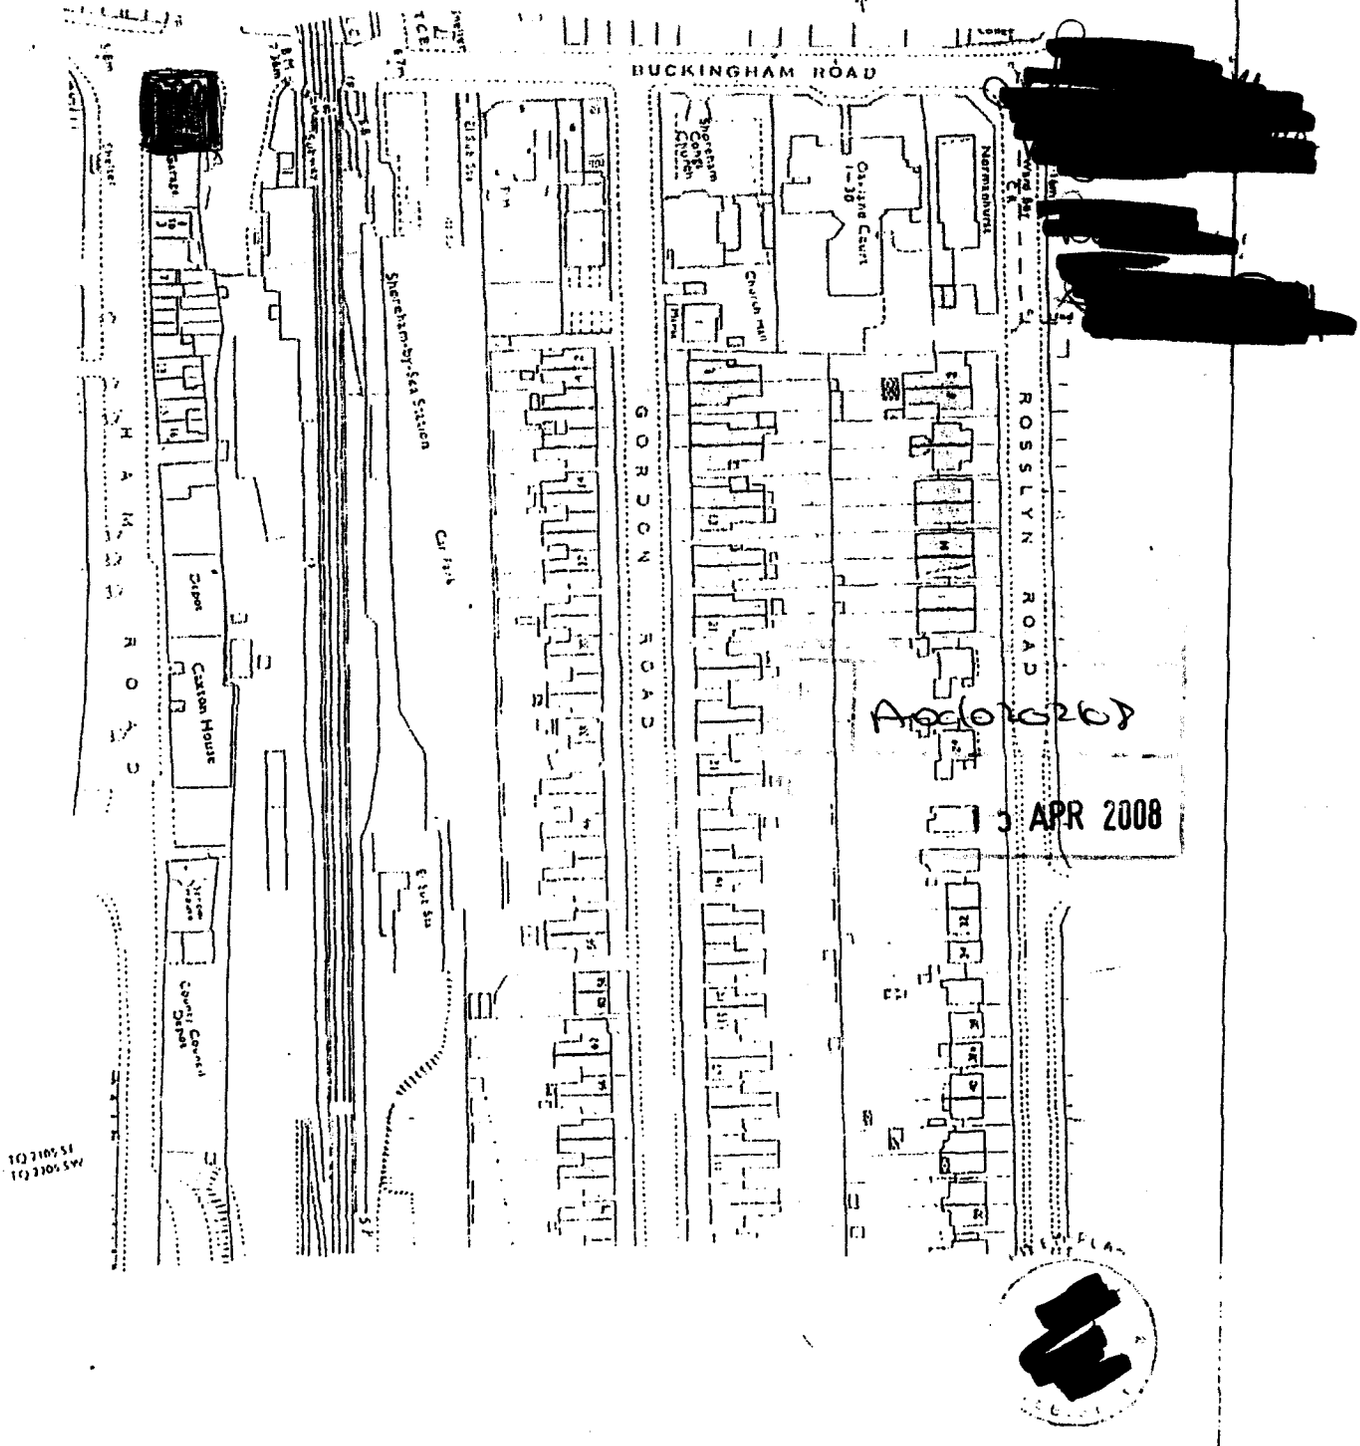
BUCKINGHAM ROAD
Sheraton Court 1–30
Normanhurst
Church Hall
Sheraton Court
Church
Sheraton
Sheraton Court
Sheraton Court
Sheraton Court

MATERIAL SPECIFICATION for PLANNING APPLICATION

- **ADDRESS - No 46, Brunswick Road, Shoreham, BN43 5WB**

- **ILLUMINATED SIGN - folded brushed aluminium composite sign tray @ 800mm x 400mm x 50mm, with stencil cut face, purple acrylic logo "Brio" pushed through and back illuminated through letters only by means of LED modules. Sign mounted approx 1600mm from ground level.**

- **"Brio RISTORANTE PIZZERIA" - profile cnc cut 3mm aluminium letters** *(as per attached drwg)*, **stove enamelled 2 colours Ral 4001 & Ral 9006 semi gloss. Letters fitted directly onto wall by means of 2 part brass locators and masonary expansion rawl plugs. These fixings shall project the letters approx 10mm off the wall. Height to underside of letters approx 3000mm from ground level.**

Graffiti Design International Ltd

Signs & Exhibitions

HEAD OFFICE
Design House
Bellbrook Business Park
Uckfield, East Sussex
TN22 1QL
www.graffitidesign.co.uk


Tel: +44(0)1825 763690
Fax: +44(0)1825 763815
Email:sales@graffitidesign.co.uk

BRIGHTON OFFICE
284 Portland Road
Hove, East Sussex
BN3 5QU

Tel: +44(0)1273 774090
Fax: +44(0)1273 732550
Email:sales@graffiti-brighton.co.uk

Arc/0202/08
15 APR 2008

Registered in England & Wales
Registration no. 2982912

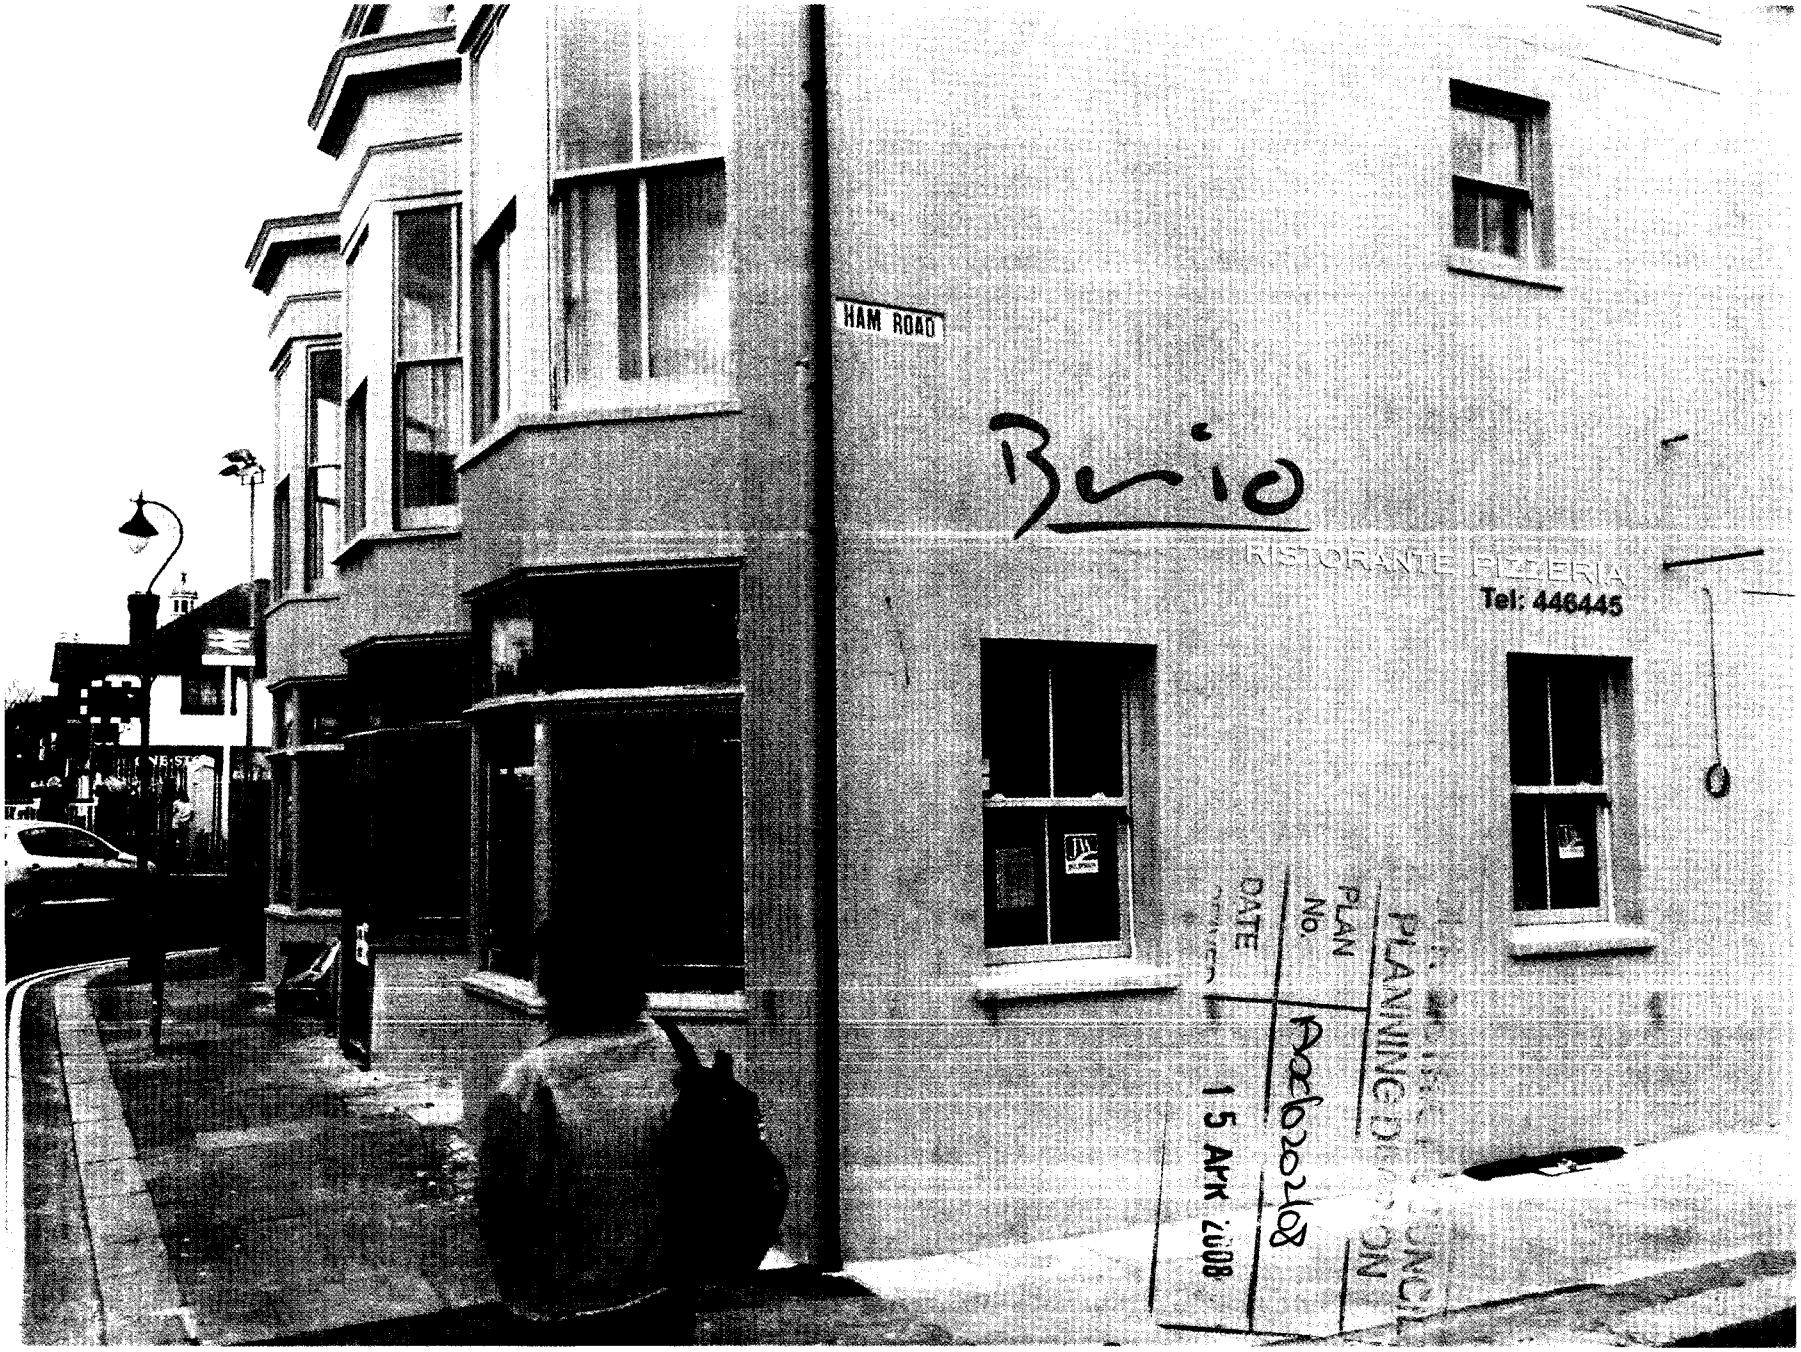

Graffiti Design
284 Portland Road
Hove • East Sussex
BN3 5QU

Tel: 01273 774090
Fax: 01273 732550

www.graffitidesign.co.uk

Client
Brio


Job Title
Exterior Sign

Date
31/03/08

Drawn By
B.P

Revision
2nd Issue

Graffiti Design International Ltd own the copyright of this design. Reproduction of this sign or any part thereof without written permission from Graffiti Design International Ltd will be subject to a minimum charge of £150.00 for copyright infringement

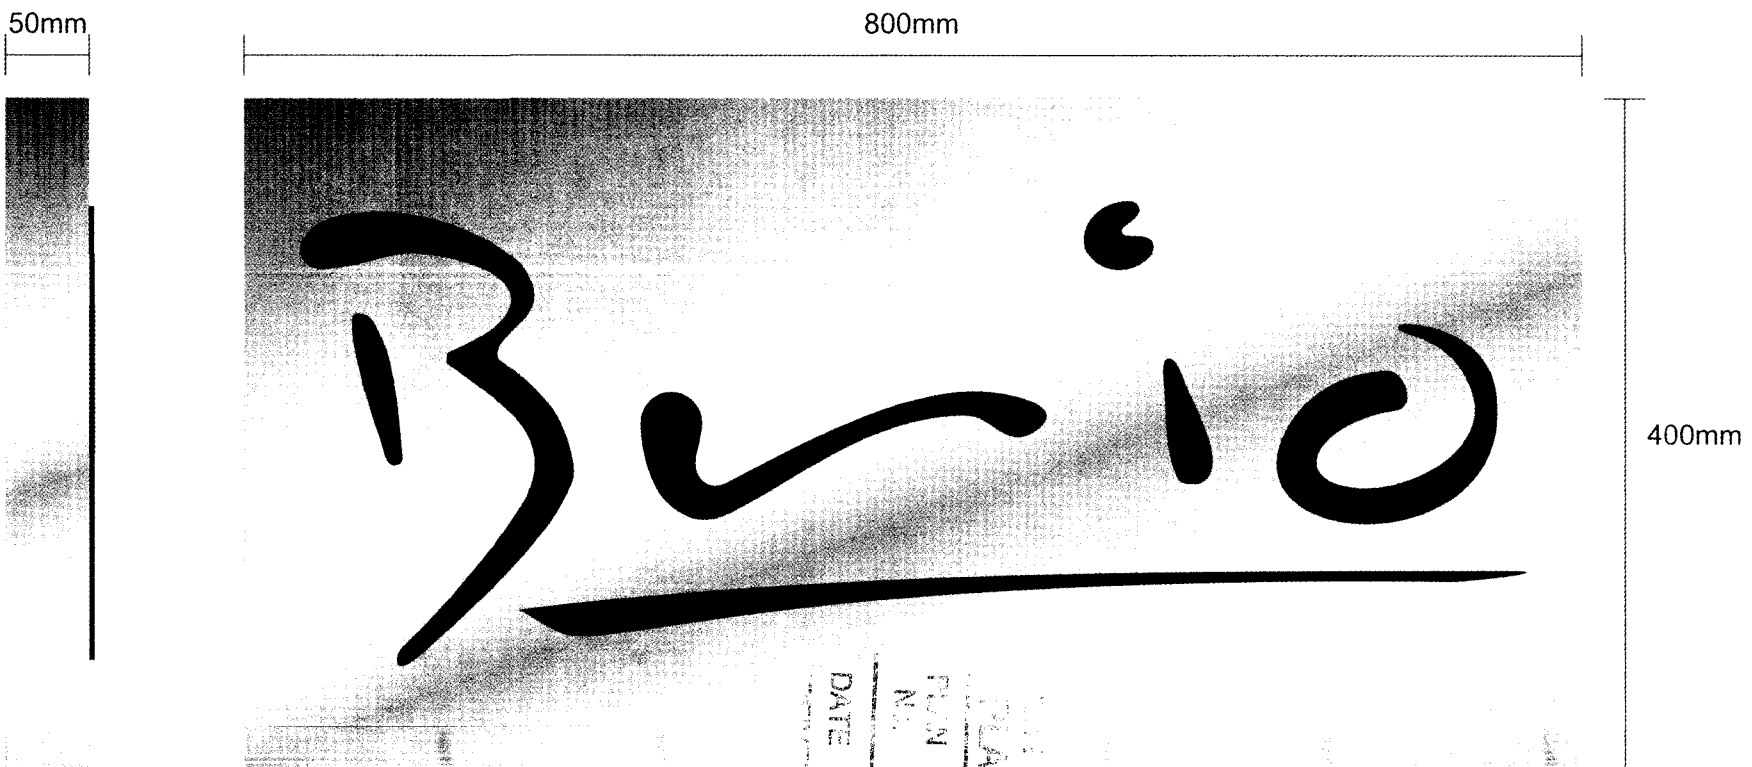

DATE
15 APR 2008
PLAN No.

Graffiti Design
284 Portland Road
Hove • East Sussex
BN3 5QU

Tel: 01273 774090
Fax: 01273 732550

www.graffitidesign.co.uk

Client
Brio


Job Title
Entrance sign

Date
27/03/08

Drawn By
B.P

Revision
1st Issue

Graffiti Design International Ltd own the copyright of this design. Reproduction of this sign or any part thereof without written permission from Graffiti Design International Ltd will be subject to a minimum charge of £150.00 for copyright infringement

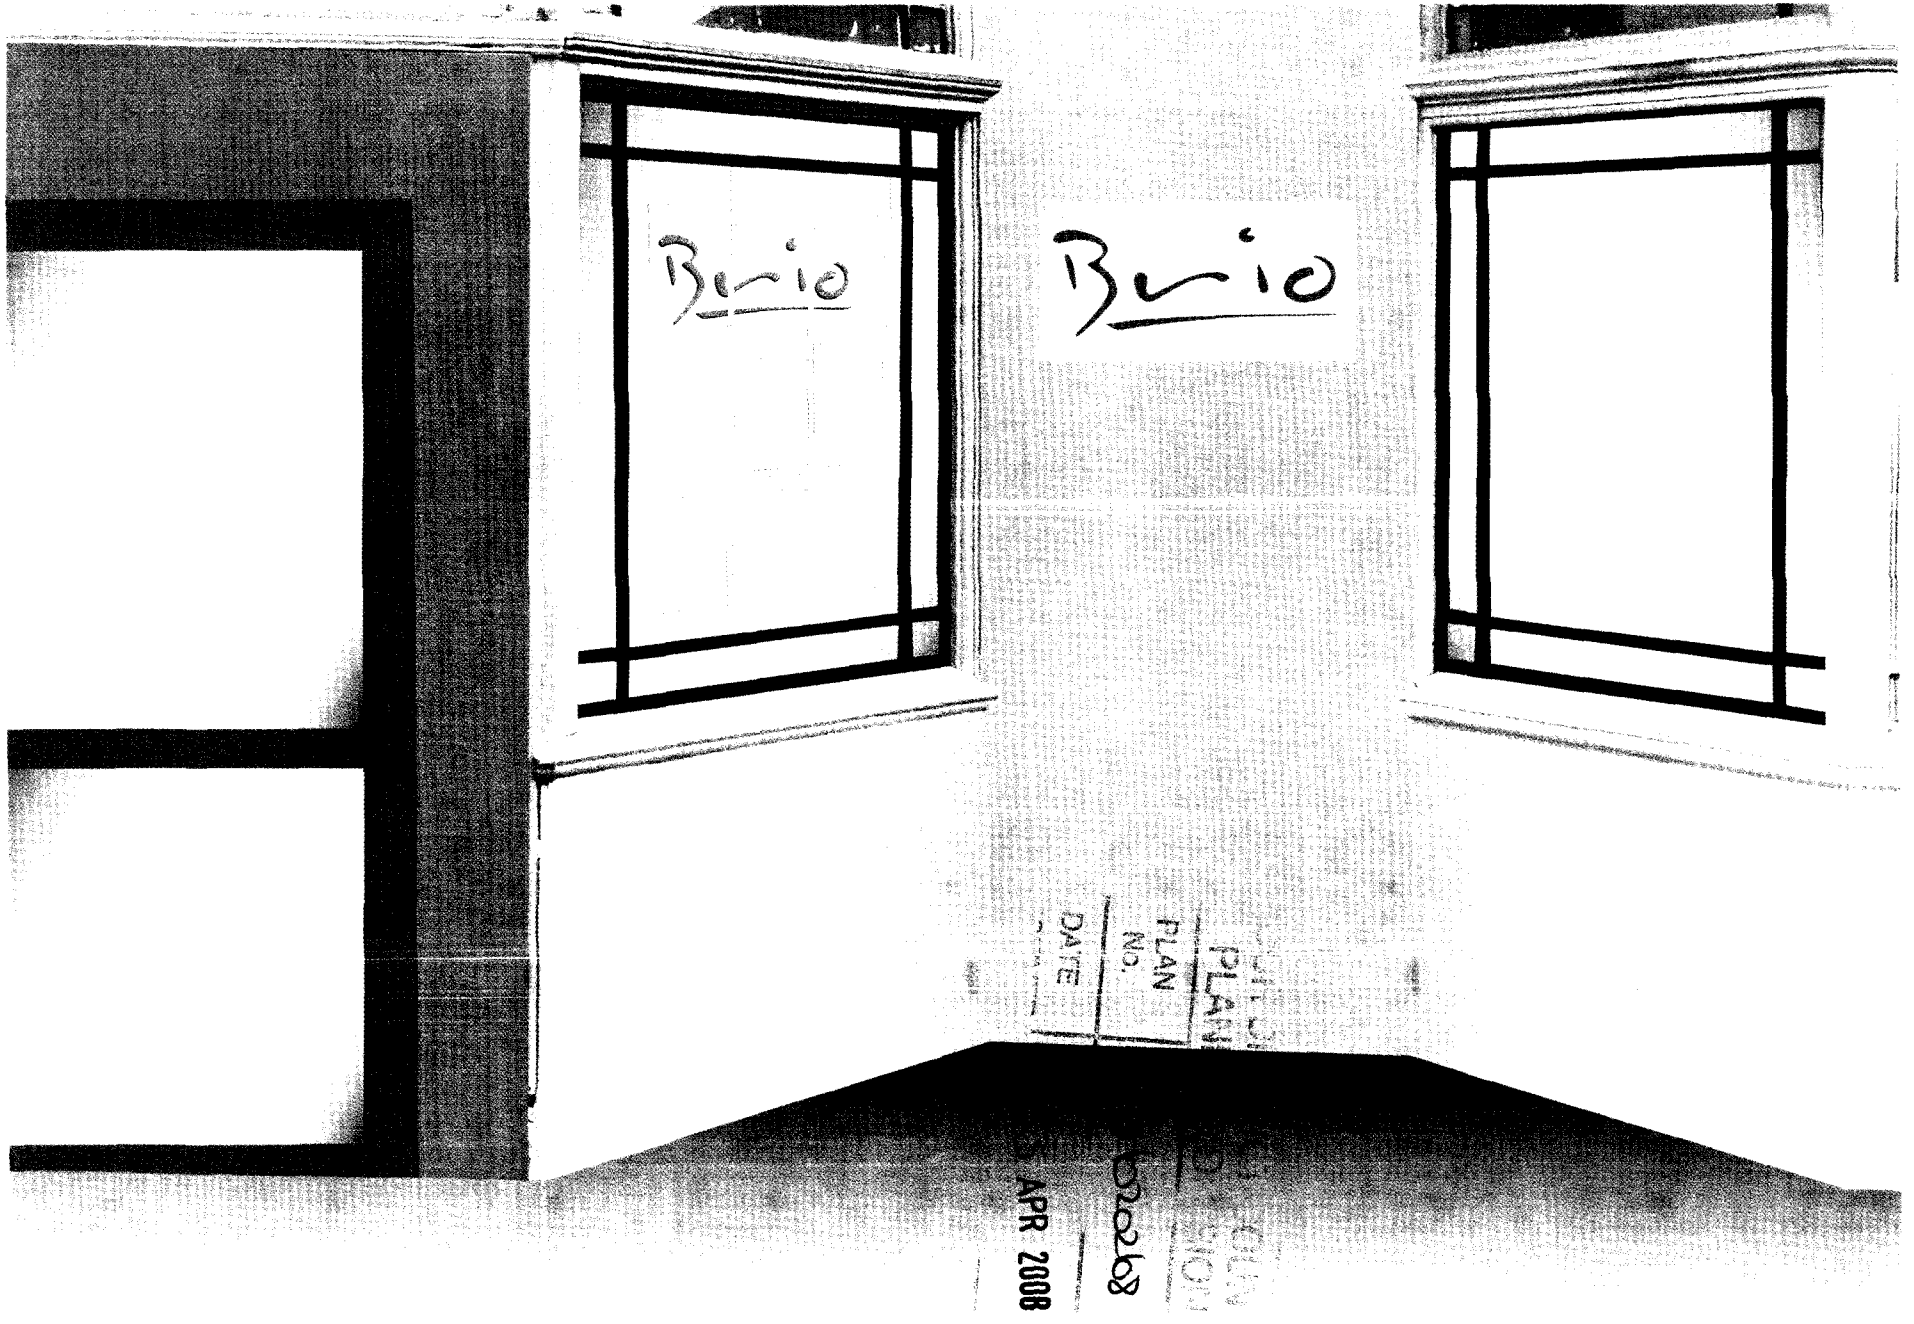

Graffiti Design
284 Portland Road
Hove • East Sussex
BN3 5QU

Tel: 01273 774090
Fax: 01273 732550

www.graffitidesign.co.uk

Client
Brio

Job Title
Menu window display

Date
27/03/08

Drawn By
B.P

Revision
1st Issue

Graffiti Design International Ltd own the copyright of this design. Reproduction of this sign or any part thereof without written permission from Graffiti Design International Ltd will be subject to a minimum charge of £150.00 for copyright infringement.



Graffiti Design
284 Portland Road
Hove • East Sussex
BN3 5QU

Tel: 01273 774090
Fax: 01273 732550

www.graffitidesign.co.uk


Client
Brio


Job Title
Exterior Sign

Date
31/03/08

Drawn By
B.P

Revision
2nd Issue

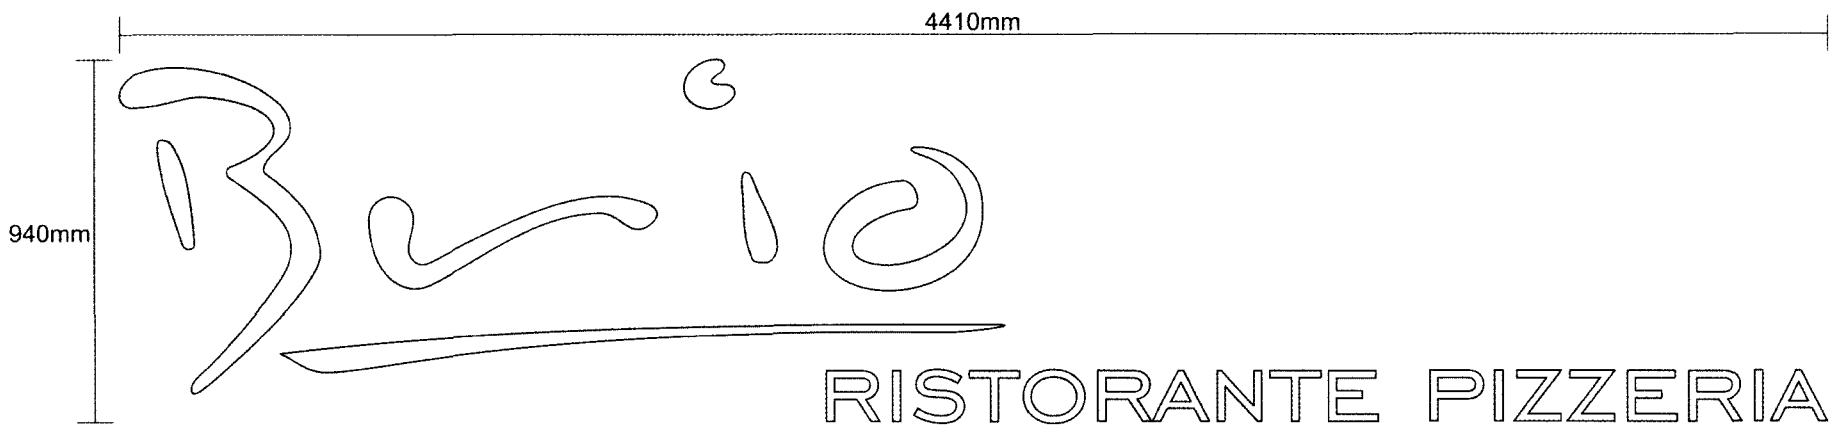

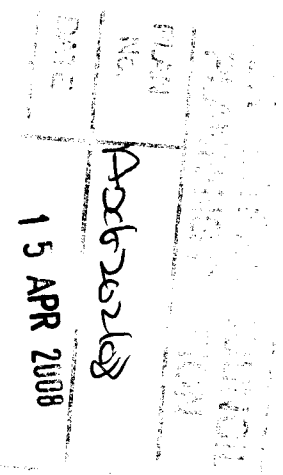

Graffiti Design
284 Portland Road
Hove • East Sussex
BN3 5QU

Tel: 01273 774090
Fax: 01273 732550

www.graffitidesign.co.uk

Client
Brio

Job Title
Exterior Sign

Date
27/03/08

Drawn By
B.P

Revision
1st Issue

Graffiti Design International Ltd own the copyright of this design. Reproduction of this sign or any part thereof without written permission from Graffiti Design International Ltd will be subject to a minimum charge of £150.00 for copyright infringement


Graffiti Design
284 Portland Road
Hove • East Sussex
BN3 5QU

Tel: 01273 774090
Fax: 01273 732550

www.graffitidesign.co.uk


4410mm

1148mm

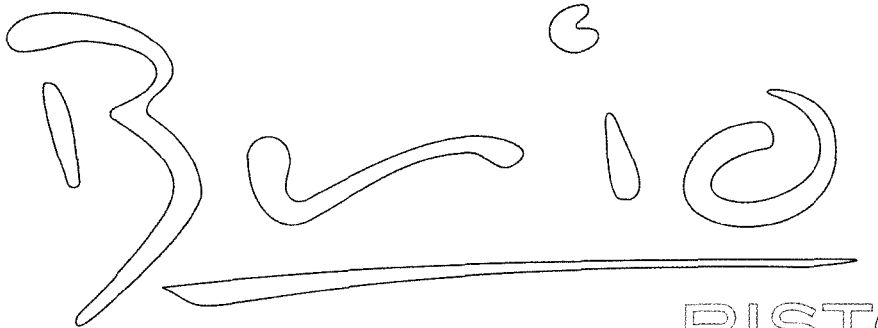

RISTORANTE PIZZERIA

Tel: 446445

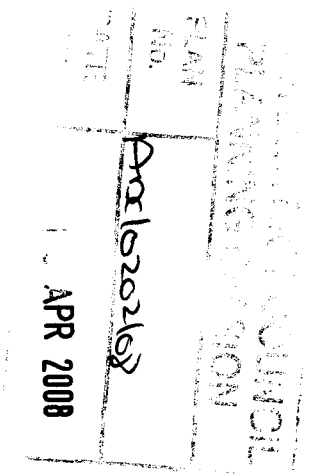

Client
Brio

Job Title
Exterior Sign

Date
31/03/08

Drawn By
B.P

Revision
2nd Issue

Graffiti Design International Ltd own the copyright of this design. Reproduction of this sign or any part thereof without written permission from Graffiti Design International Ltd will be subject to a minimum charge of £150.00 for copyright infringement