
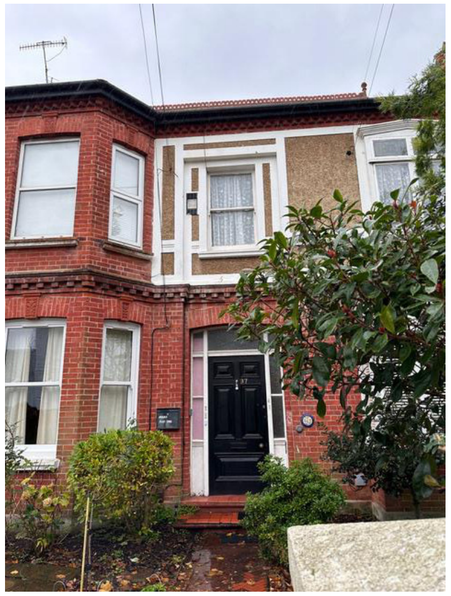


EXISTING FRONT RIGHT WINDOW (BEDROOM)


PROPOSED SPECIFICATION

Type: UPVC Windows


Colour: White to match existing

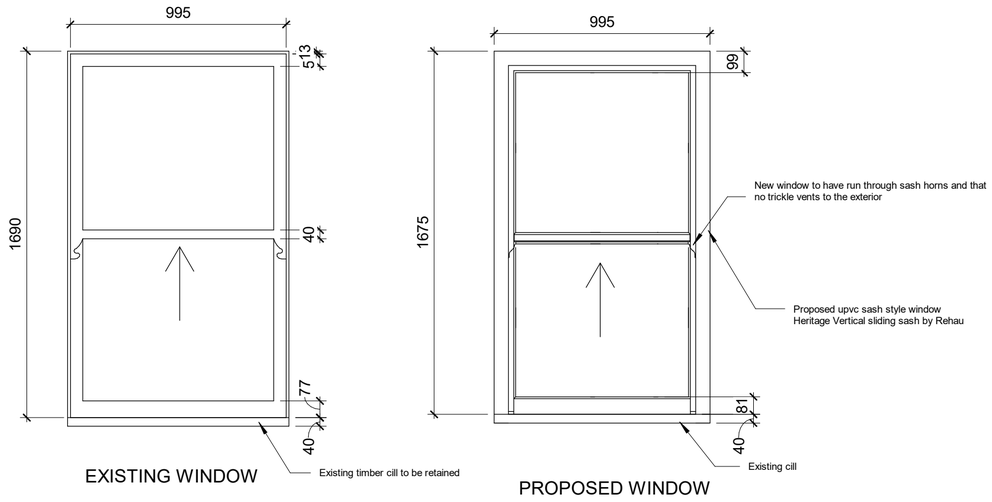



1 02 Window Elevation
1 : 20

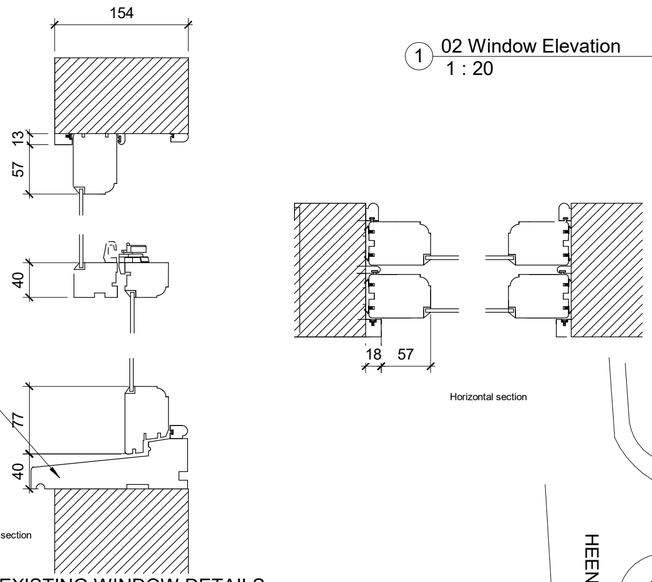

4 EXISTING WINDOW DETAILS
1 : 5

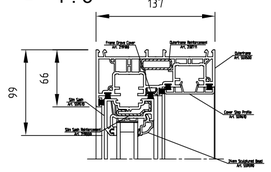


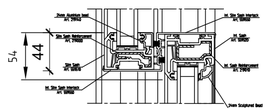

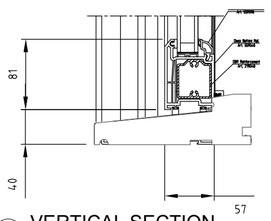


3 VERTICAL SECTION
1 : 5


VERTICAL SLIDING SASH UPVC WINDOW BY REHAU

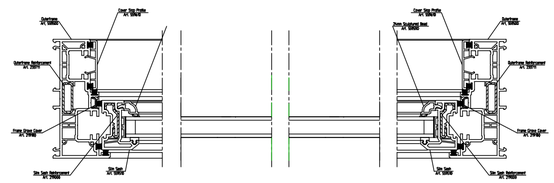

2 HORIZONTAL SECTION
1 : 5

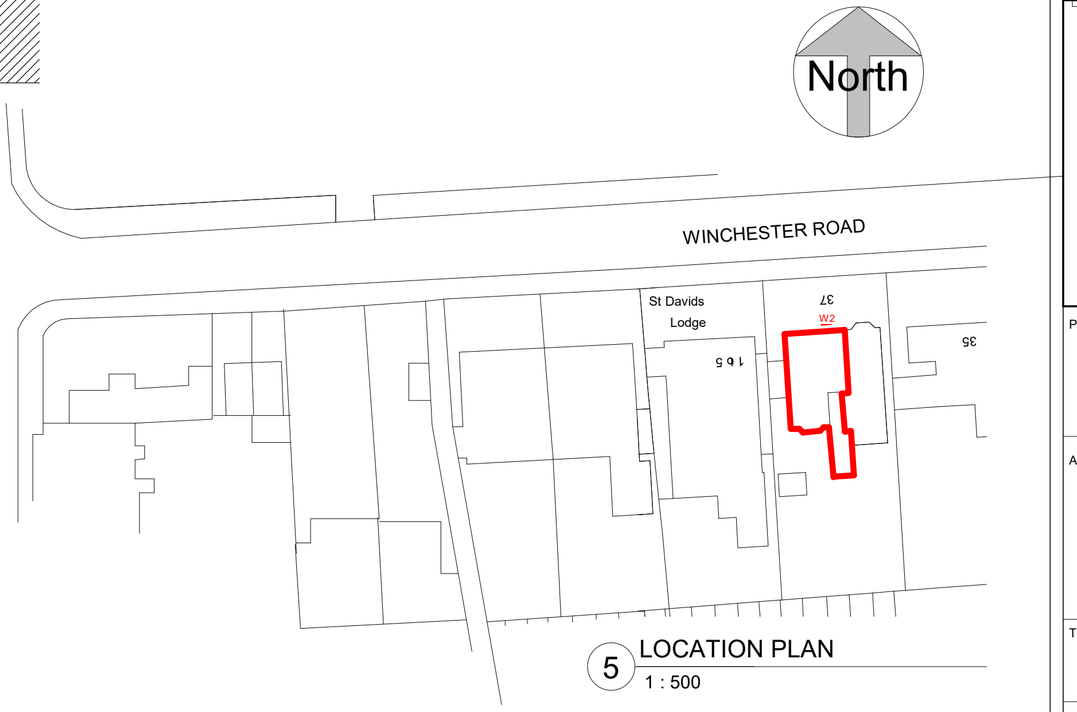

5 LOCATION PLAN
1 : 500

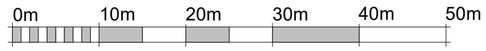

VISUAL SCALE 1:500 @ A2



VISUAL SCALE 1:5



VISUAL SCALE 1:20

DO NOT SCALE
ALL QUERIES REGARDING DIMENSIONS/SETTING OUT TO BE DIRECTED TO ARCHITECT

THIS DRAWING IS TO BE READ IN CONJUNCTION WITH THE ARCHITECT'S SPECIFICATION

THIS DRAWING REMAINS WITHIN THE COPYRIGHT OF THE ARCHITECT

ALL DRAWINGS MUST BE READ IN CONJUNCTION WITH THE STRUCTURAL ENGINEER'S DRAWING PACKAGE

SUBJECT TO BCO COMMENTS

PLEASE REFER TO THE STRUCTURAL ENGINEER'S DRAWINGS FOR ALL STRUCTURAL DESIGN AND SPECIFICATIONS

PLANNING CONDITIONS:
CONTRACTOR TO NOTE ALL PLANNING CONDITIONS OF PLANNING APPROVAL. ADVISE ARCHITECT OF ANY POSSIBLE CONFLICTS OR DEVIATIONS IN WRITING AS EARLY AS POSSIBLE.

PLEASE NOTE:
ALL DRAWINGS TO BE READ IN CONJUNCTION WITH THE DESIGN AND ACCESS STATEMENT AND ALL OTHER RELEVANT REPORTS ASSOCIATED WITH THE PLANNING SUBMISSION.

Rev	Description	Date

KRONA DESIGN
ARCHITECTURAL DESIGN & DRAFTING
4 Union Place | Worthing | BN11 1LG
info@kronadesign.co.uk | kronadesign.co.uk
Tel: 01903 256150 Mob: 07827 994111

PROJECT
Proposed New Windows

ADDRESS
Flat 4, 37 Winchester Road, Worthing, West Sussex

TITLE
Front Right Window (Bedroom) W2

CLIENT
Mark Wilkes

DRAWN	STATUS	DATE
JLB	Conditions	19/09/24

SCALE (@ A2)	PROJECT NUMBER
As indicated	KD.1624

DRAWING NUMBER	REV
B.801	F

© KRONA DESIGN