




Proposed Front
Elevation (North)

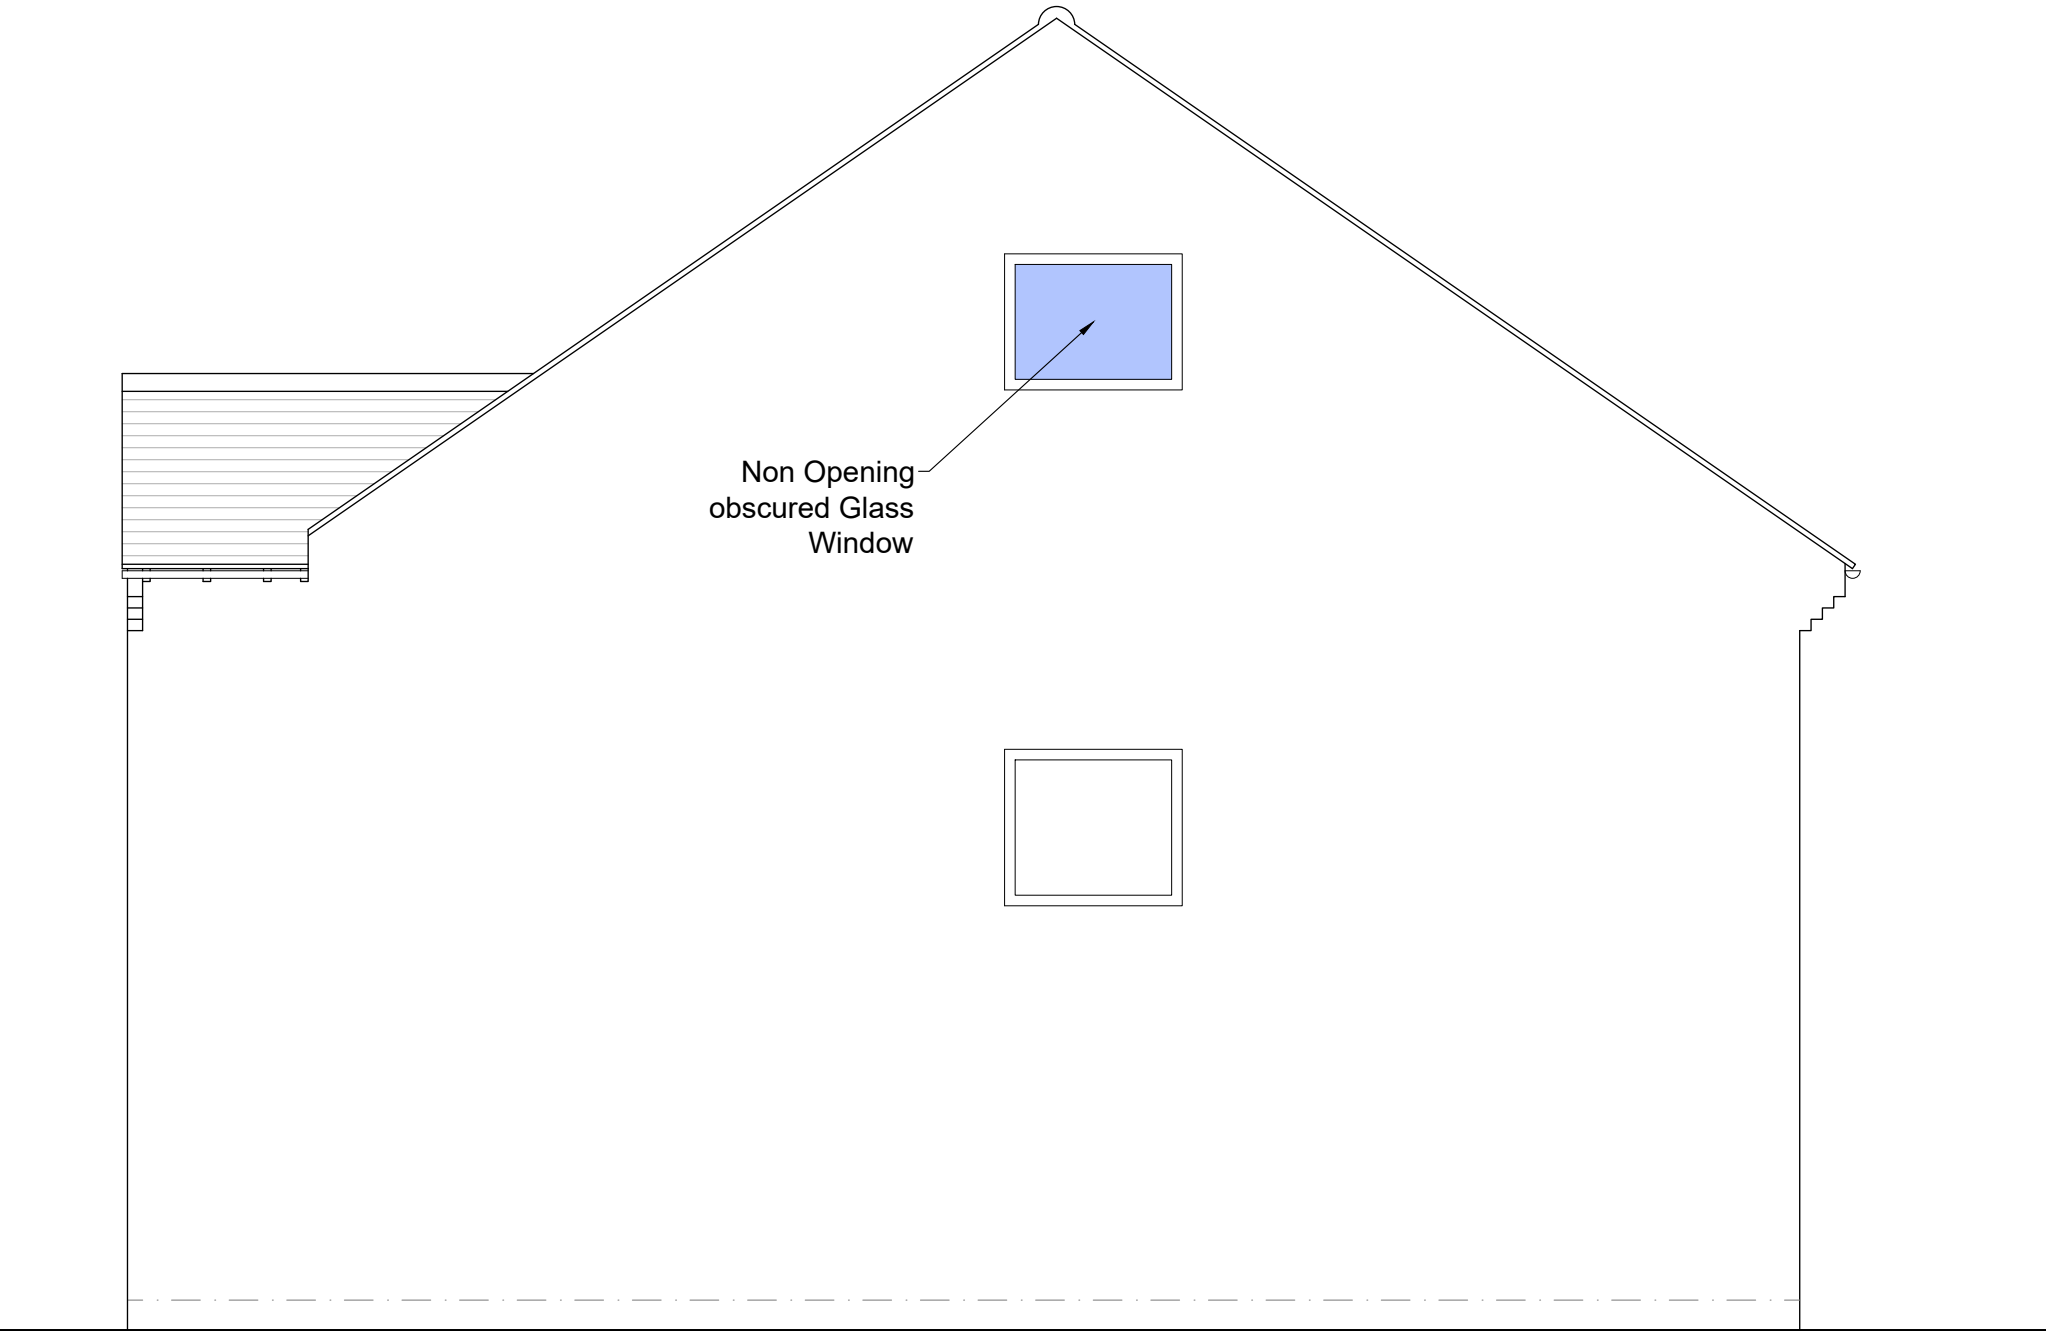

Proposed Side
Elevation (West)



Proposed Side
Elevation (East)



Proposed Rear
Elevation (South)



Important:

All dimensions are to be checked and verified on site and any discrepancies to be identified and reported.

Notes:

REV:	DESCRIPTION:	BY:	DATE:
------	--------------	-----	-------

Lusted Design

82 Eastbourne Road Mob: 07951279022
Pevensey Bay
BN24 6HS

SITE: 33 Highview
Sompting
Lancing
BN15 0QW

TITLE:
Proposed Loft Conversion and Garage
Conversion

DRAWING:
Proposed Elevations

SCALE AT A1: 1:50	DATE: Jan 2026	DRAWN: SL
PURPOSE: Planning	DRAWING NO: 2556 /03	REVISION: