Notes.

- Do not scale.
- The contractor is responsible for checking dimensions, tolerances and references. Report all discrepancies to OSG Architecture Limited before proceeding with the works.
- Where an item is covered by drawings to different scales the larger scale drawing is to be worked to.

COPYRIGHT: OSG Architecture Limited own the copyright to this drawing. Their written consent must be obtained before this drawing is copied or used for any purpose other than the one for which it was supplied.

N
W
E
S
pm
am

ADUR & WORTHING
PLANNING SERVICES

PLAN	AWDM/0250/17
DATE VALID	22 MAR 2017

Rev.	Date.	Description.
E	22.03.2017	Access path for river bank shown, type of tree shown
D	07.03.2017	External lighting removed from carpark
C	07.02.2017	Carpark and bunding spec shown, external lighting shown, wild flower seed mix shown
B	20.12.2016	Car park finish to be Grasscrete
A	14.12.2016	Drainage ditch removed

Wyesplan Building, Occupation Road,
Wye, Ashford, Kent TN25 5EN
01233 812148
www.osgarchitecture.com

AMENDMENT

OSG ARCHITECTURE LTD

Project Title.

Proposed Training Barn & Carpark at
Dogs Trust - Shoreham Site
Dogs Trust Property Dept
17 Warkley Street
London
EC1V 7RQ

Drawing Description.


Carpark Block Plan

Scale.	Date.
1:200 @ A3	Sept 2016
Drawn By.	Checked By.
JH	SG

Purpose.

Planning

Drawing No.	Revision.
16/0400 - 04	E

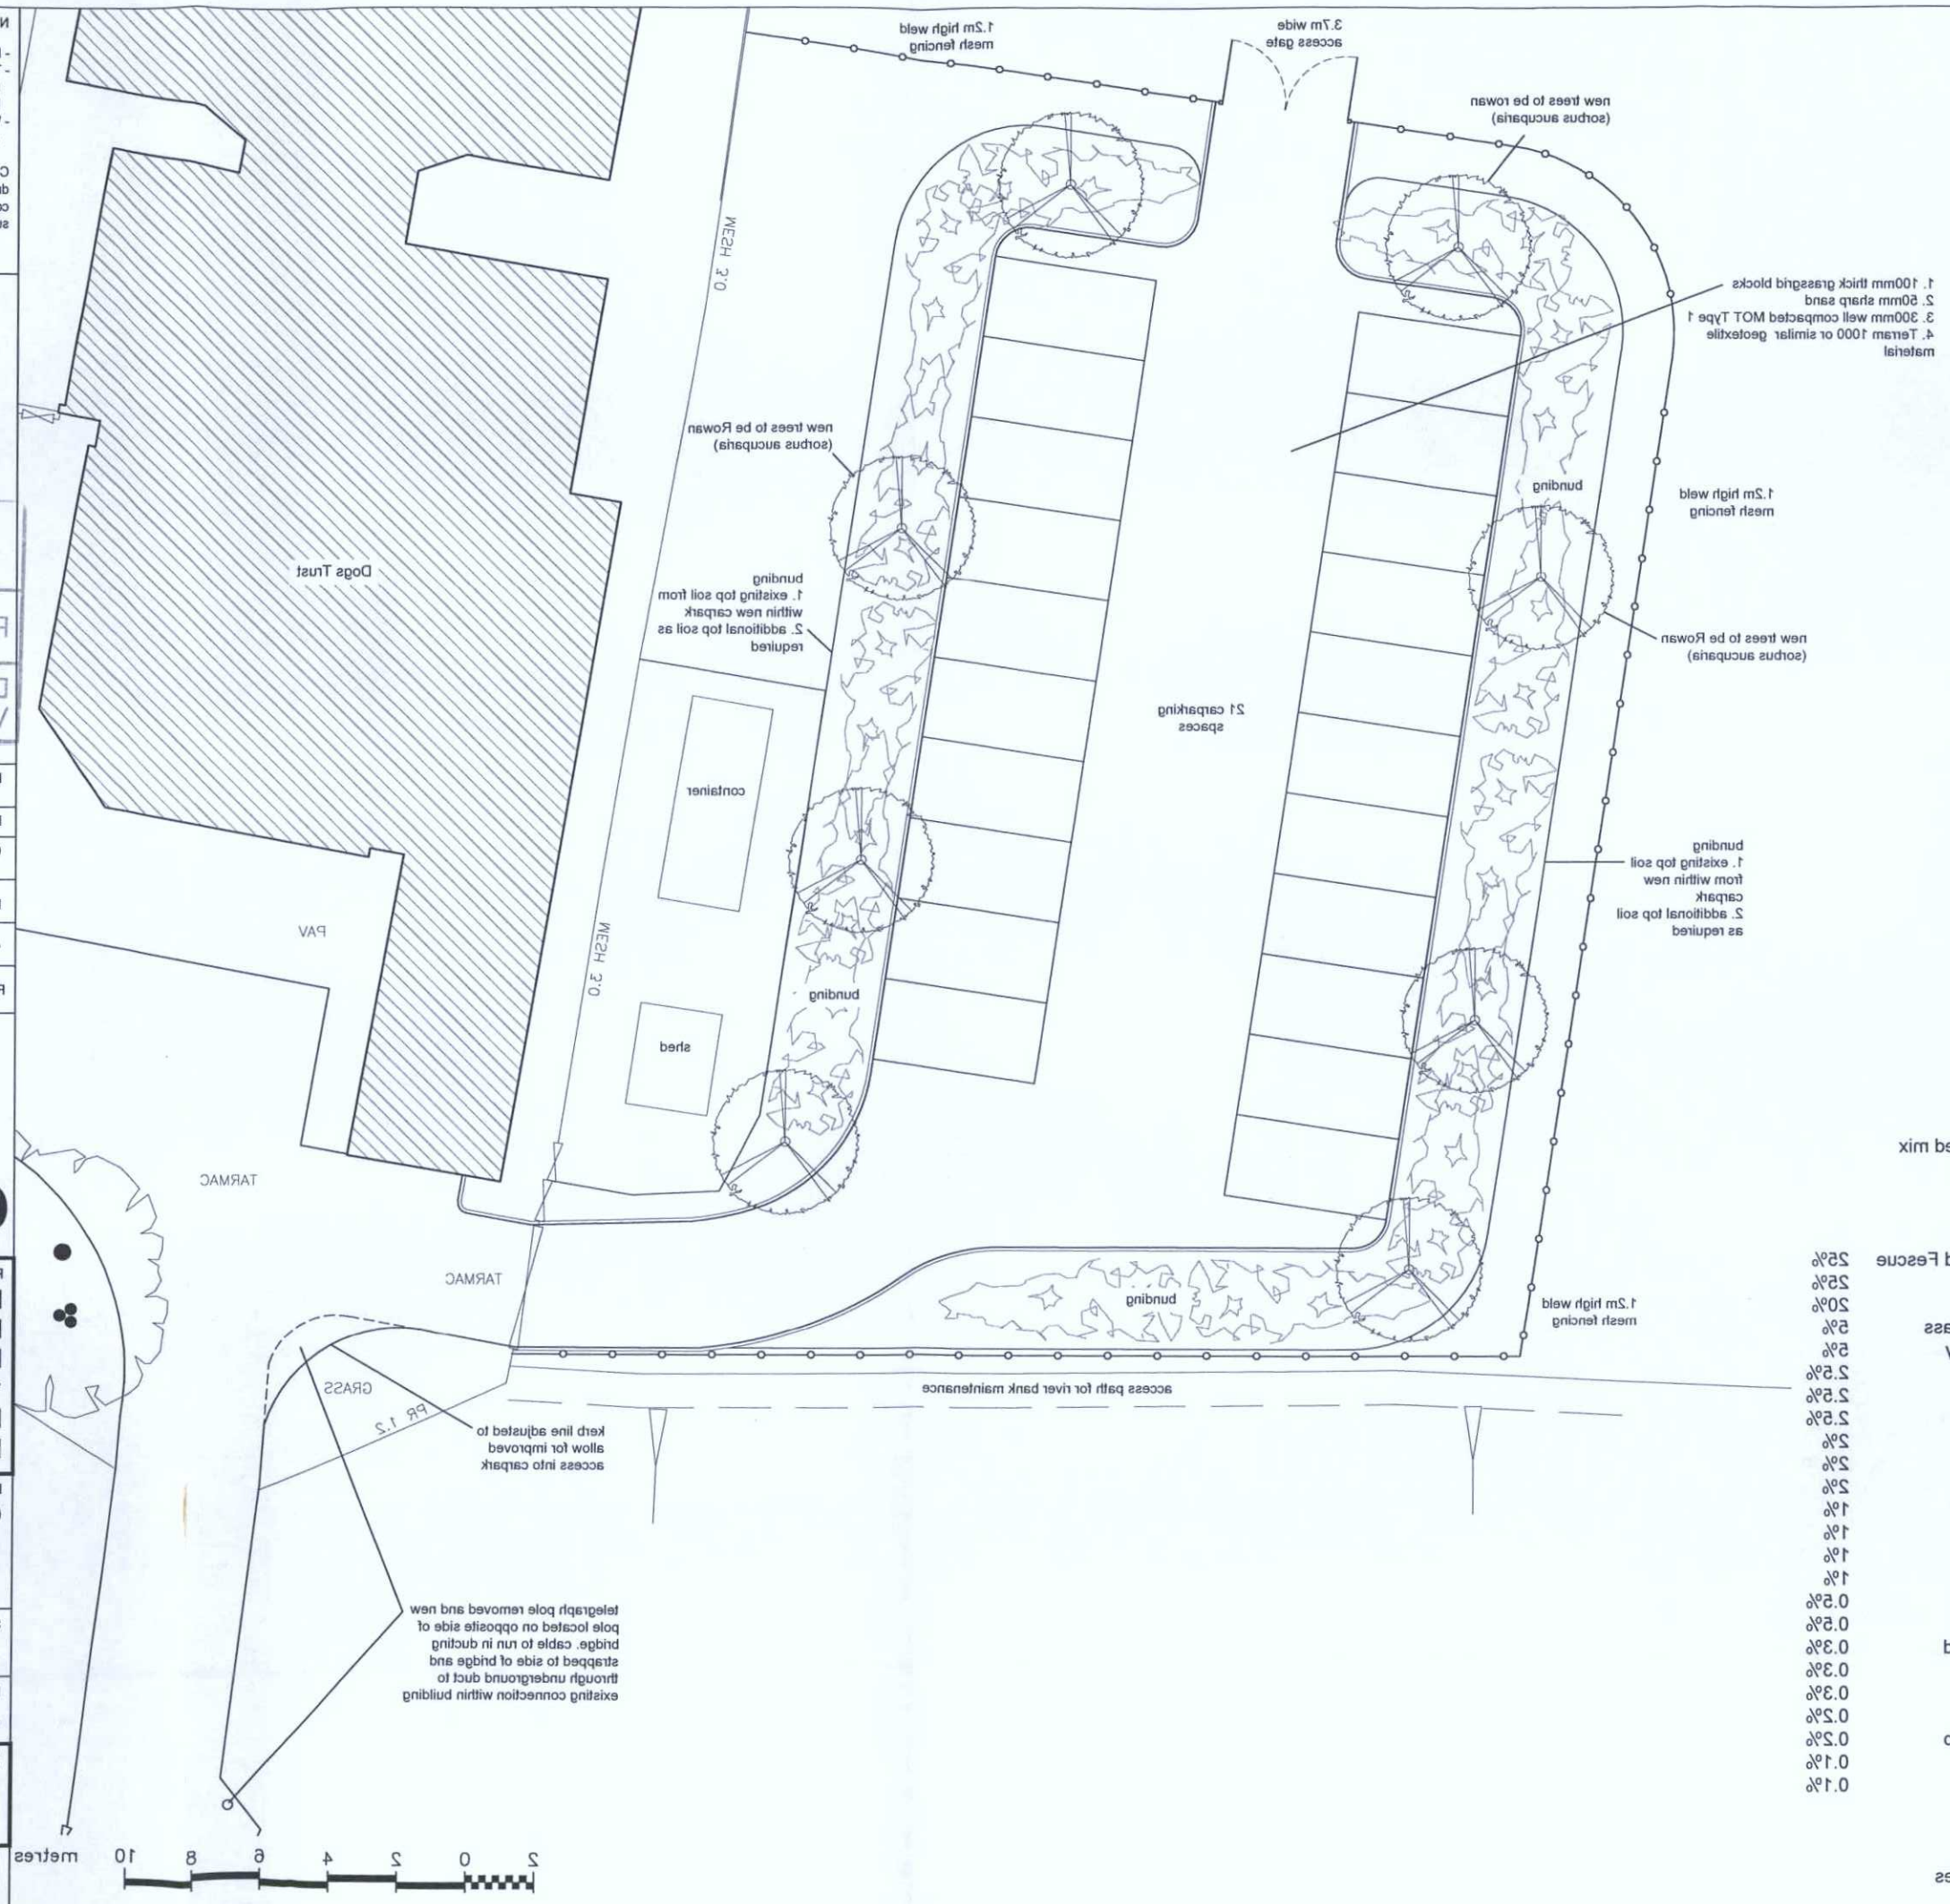

Planting to bunding to be wild flower seed mix WFG13 Clay Neutral Soils

Mixture Breakdown:

Festuca longifolia Slender Creeping Red Fescue	25%
Festuca ovina Sheeps Fescue	25%
Cynosurus cristatis Crested Dogstail	20%
Deschampsia caespitosaTufted Hair Grass	5%
Phleum bertolonii Small Leaved Timothy	5%
Centaurea nigra Common Knapweed	2.5%
Galium verum Lady's Bedstraw	2.5%
Plantago lanceolata Ribwot Plantain	2.5%
Leucanthemum vulgare Oxeye Daisy	2%
Prunella vulgaris Self Heal	2%
Silene dioica Red Campion	2%
Achillea millefolium Yarrow	1%
Lotus corniculata Birdsfoot Trefoil	1%
Rhinanthus minor Yellow Rattle	1%
Rumex acetosa Common Sorrel	1%
Daucus carota Wild Carrot	0.5%
Papaver rhoeas Corn Poppy	0.5%
Chrysanthemum segetum Corn Marigold	0.3%
Digitalis purpurea Foxglove	0.3%
Knauta arvensis Field Scabious	0.3%
Anthyllis vulneria Kidney Vetch	0.2%
Ranunculus bulbosus Bulbous Buttercup	0.2%
Hypochoeris radicata Cats-Ear	0.1%
Vicia cracca Tufted Vetch	0.1%

Maintenance

See 'Germinal Seeds' Wild Flora Mixtures Maintenance Guide.