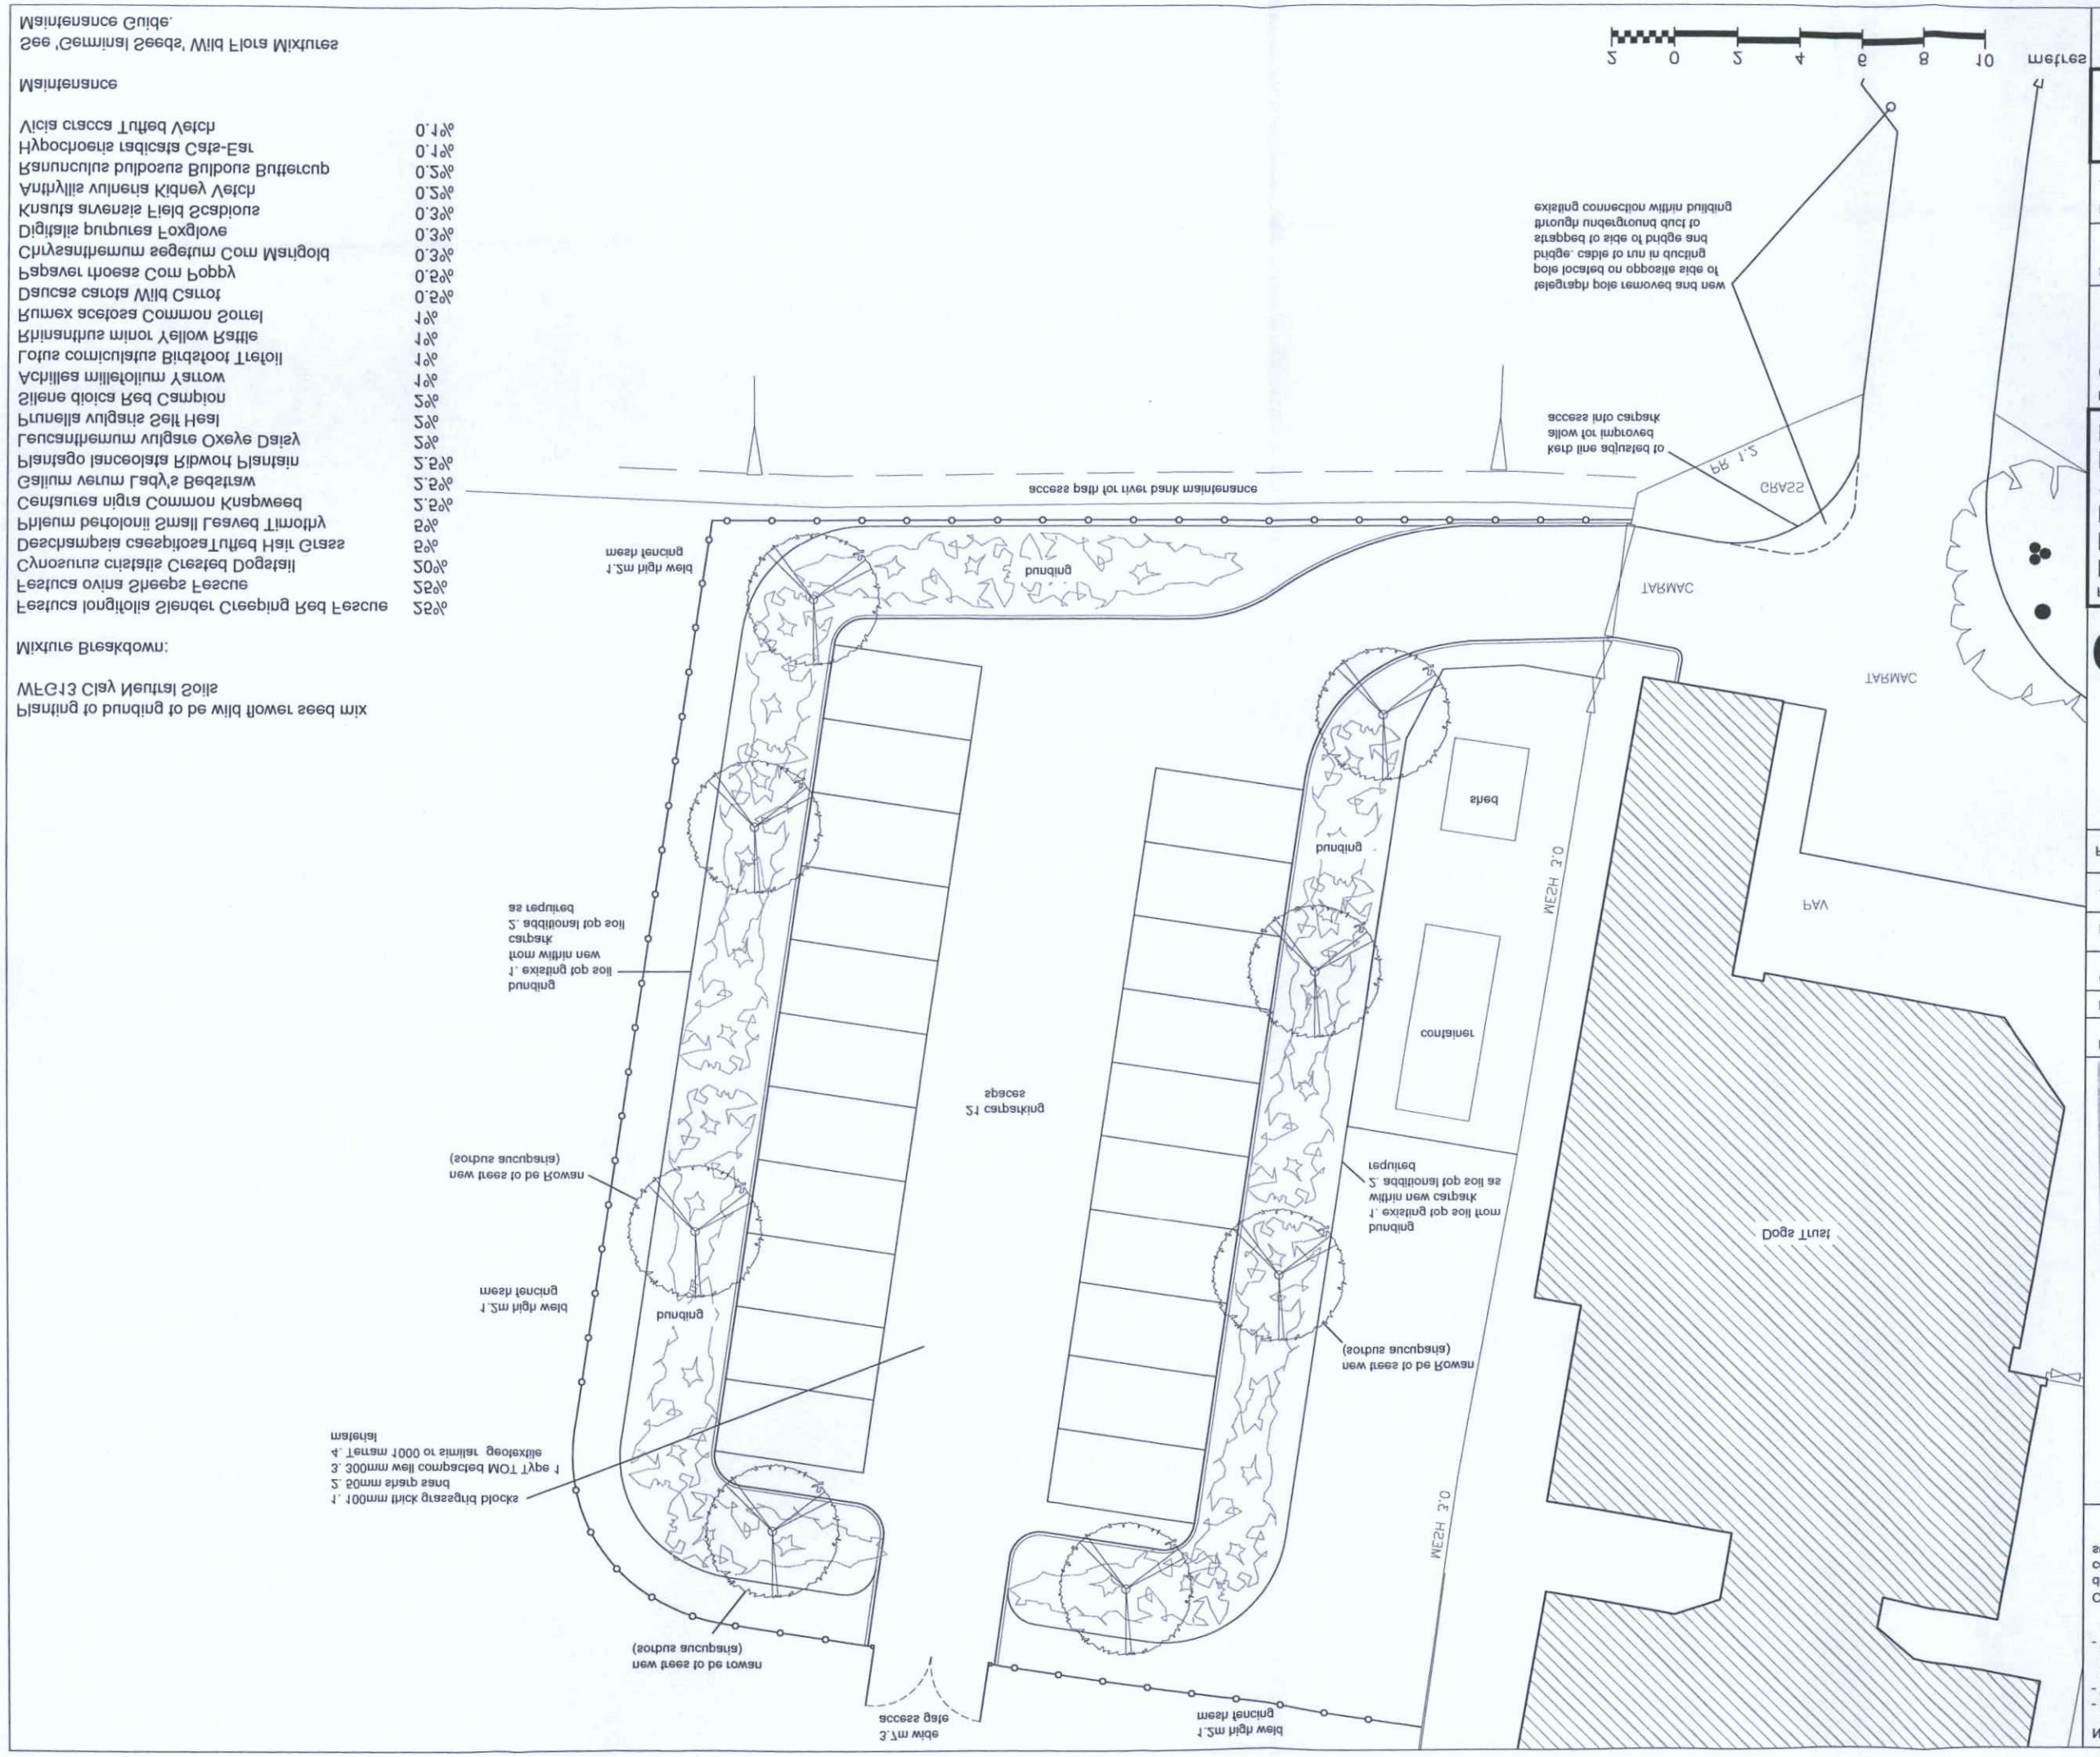

Notes.
- Do not scale.
- The contractor is responsible for checking dimensions, tolerances and references. Report all discrepancies to OSG Architecture Limited before proceeding with the works.
- Where an item is covered by drawings to different scales the larger scale drawing is to be worked to.

COPYRIGHT: OSG Architecture Limited own the copyright to this drawing. Their written consent must be obtained before this drawing is copied or used for any purpose other than the one for which it was supplied.

PLANNING SERVICES
ADUR & WORTHING
PLAN AWDM/1282/19
DATE 22 MAR 2017
VALID

Rev.	Date.	Description.
A	14.12.2016	Drainage ditch removed
B	20.12.2016	Car park finish to be Grasscrete
C	07.02.2017	Carpark and bunding spec shown, external lighting shown, wild flower seed mix shown
D	07.03.2017	External lighting removed from carpark
E	22.03.2017	Access path for river bank shown, type of tree shown

Wyseplan Building, Occupation Road,
Wye, Ashford, Kent TN25 5EN
01233 812148
www.osgarchitecture.com

OSG ARCHITECTURE LTD

AMENDMENT

Project Title.
Proposed Training Barn & Carpark at
Dogs Trust - Shoreham Site
17 Wakley Street
London
EC1V 7RQ

Drawing Description.
Carpark Block Plan

Scale. 1:200 @ A3
Date. Sept 2016

Drawn By. JH
Checked By. SG

Purpose.
Planning

Drawing No. 16/0400 - 04
Revision. E