MATERIALS KEY

1. BUFF FACING BRICK (OR SIMILAR)
2. LIGHT GREY FACING BRICK (OR SIMILAR)
3. COPPER EFFECT METAL CLADDING
4. ZINC EFFECT METAL CLADDING
5. HORIZONTAL PLANKS
6. GREY PPC ALUMINIUM FACED WINDOWS / DOORS
7. EXTERNAL HOUSE ENTRANCE DOOR
8. GREY PPC RAIN WATER GOODS
9. ZINK EFFECT STANDING SEAM METAL CLADDING
10. PPC COPINGS
11. PAVING SLABS
12. BLOCK PAVIORS
13. GREY PPC LOUVRES
14. GREY WINDOW SPANDREL
15. GLASS BALUSTRADE SYSTEM
16. PRIVACY GLASS
17. GREY METAL BALUSTRADE
18. CLADDING WRAP TO FEATURE BALCONY STACK
19. BLUE ENGINEERING BRICK
20. CANOPY
21. PHOTOVOLTAICS



Proposed Street Scene 5

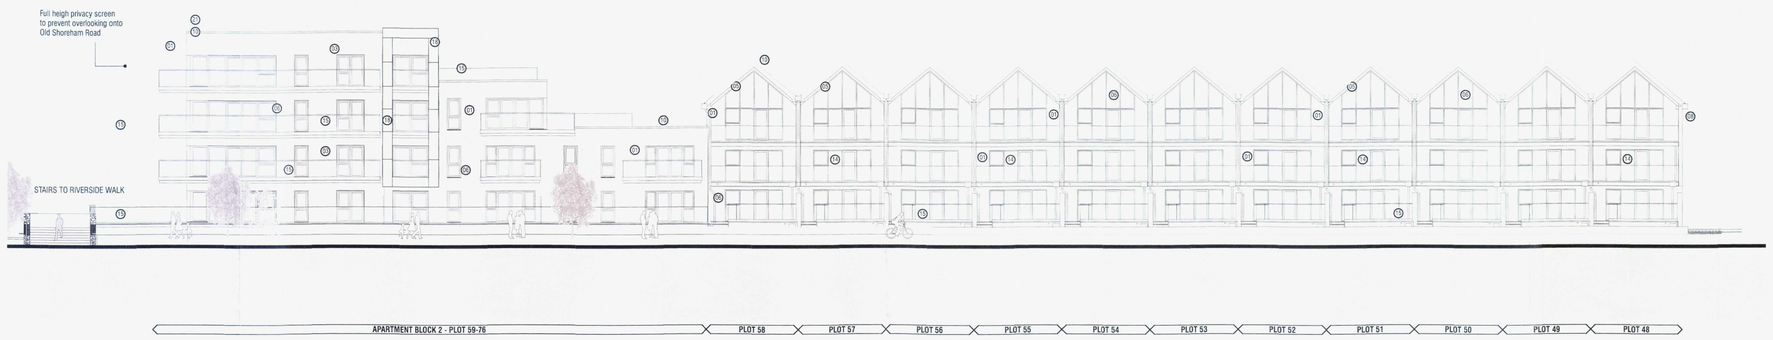

Proposed Street Scene 6

For Location refer to Drawing 13.152.104

Rev.	Date	Revision	
A	20/10/16	Privacy screen added to Plot 76 balcony after consultation with neighbours on Old Shoreham Road, as agreed by Hyde	SR
B	07/11/18	Materials Updated	JL

NOTES:

CLIENT: pmc

TITLE: ROPETACKLE SHOREHAM
STREET SCENE 5 & 6

HP ARCHITECTS
FURZEHALL FARM, WICKHAM ROAD
FAREHAM, HAMPSHIRE. PO16 7JH
01329 283 225
EMAIL@HGP-ARCHITECTS.CO.UK
WWW.HGP-ARCHITECTS.CO.UK

PLANNING

Scale @ A1:
Date : OCTOBER 2016
Drawn by : SR
Checked by : GG
Drawing No: 13.152.202
Rev: B

FS 10342

HGP Architects Ltd.
Copyright Reserved.
Check dims. on site.

Size: A1 © HGP Architects Ltd. 03/12/2018 - 09:56 - SVR Server: \\svr9.hgp-architects.local - BIMcloud Base for ARCHICAD 21\17_128 - Ropetackle\17_128 - Ropetackle - B