

1:100 0 2.5 5 7.5 10 Scale in Meters


1:50 0 1 2 3 4 5 6 7 8 9 10 Scale in Meters

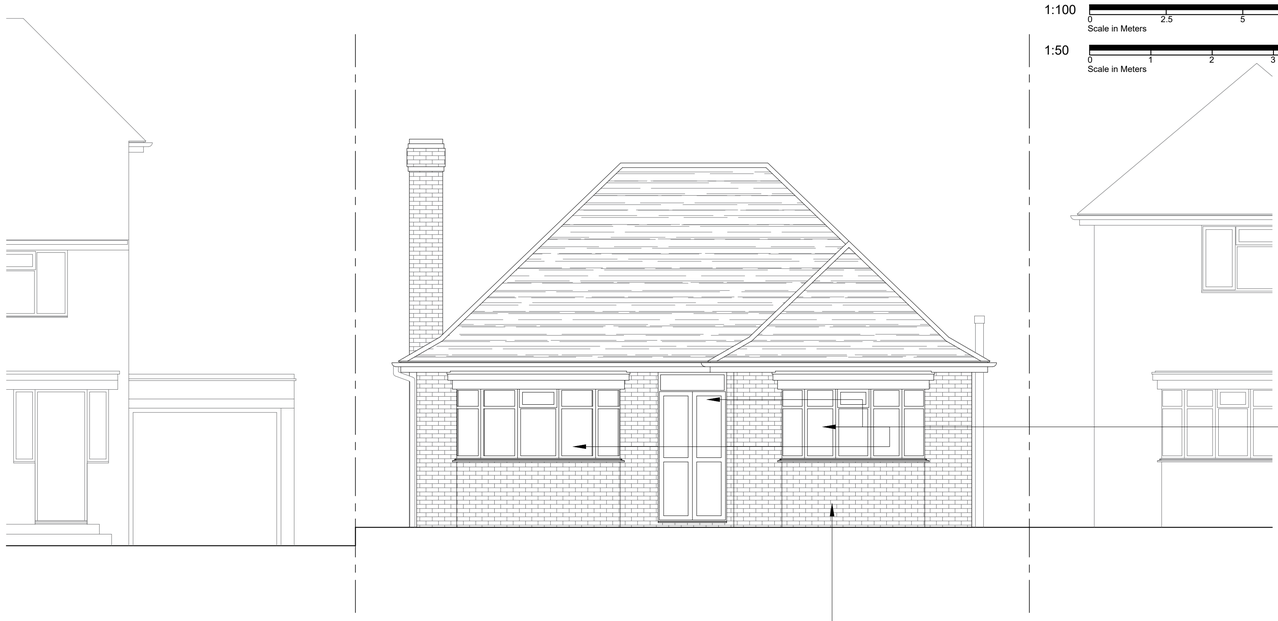

Proposed South Elevation
Scale 1:50 @A1 / 1:100@A3

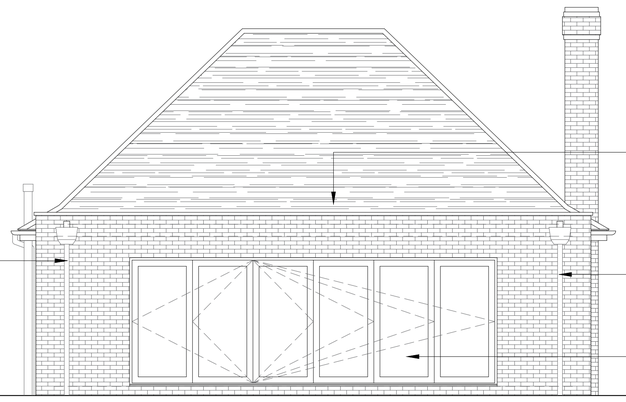


Proposed North Elevation
Scale 1:50 @A1 / 1:100@A3

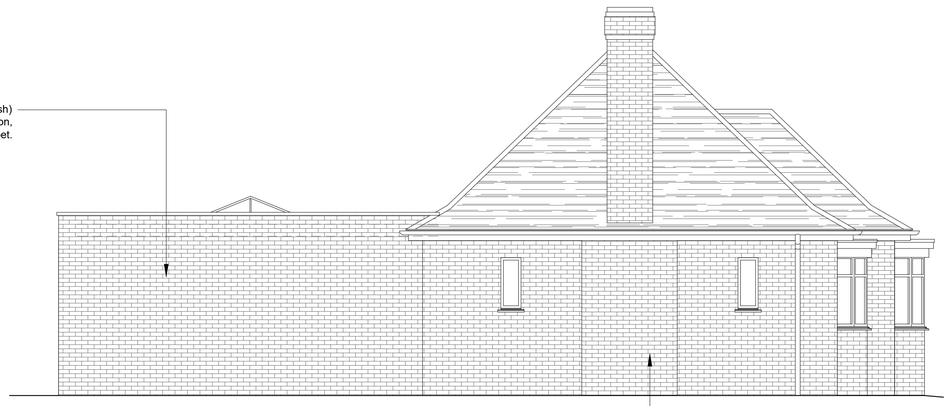

Proposed West Elevation
Scale 1:50 @A1 / 1:100@A3



Proposed East Elevation
Scale 1:50 @A1 / 1:100@A3

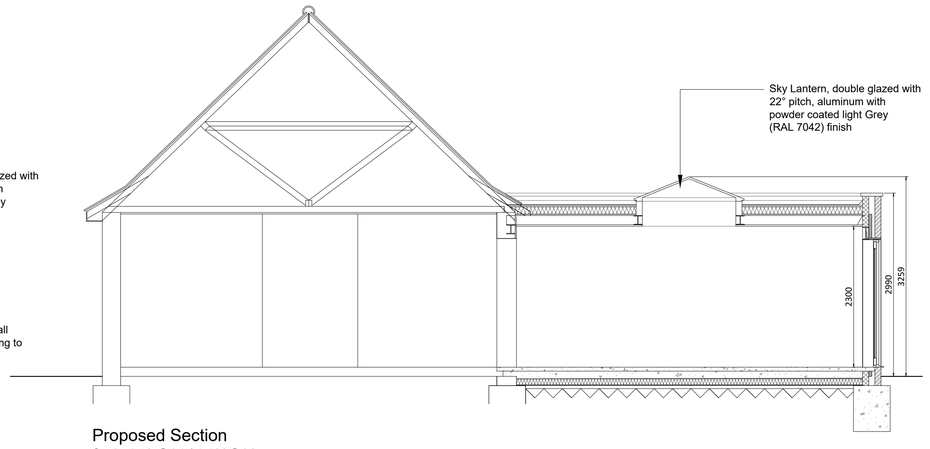

Proposed Section
Scale 1:50 @A1 / 1:100@A3


Notes



Location Plan (Proposed)
Scale 1:1250 @A1 / 1:2500@A3

1:1250 0 25 50 75 100 Scale in Meters

1:2500 0 50 100 150 200 Scale in Meters

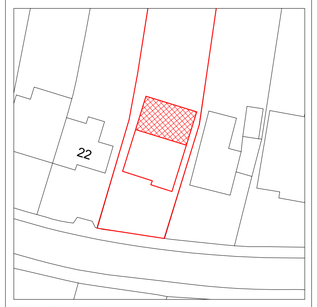

Site Plan (Proposed)
Scale 1:500 @A1 / 1:1000@A3

1:500 0 10 20 30 40 Scale in Meters

1:1000 0 25 50 75 Scale in Meters

Rev.	Date	Revision Detail / Comments

Amendments

RSD
Rob Shepherd Designs
Affordable Building Plans
87a Mile Oak Road, Portslade, Brighton, Sussex. BN41 2PJ
E-mail: rob.brightonbuildingplans@gmail.com Tel: 07917 331264 Web: www.brightonbuildingplans.co.uk

Client.....
Will Machin

Project.....
20 Windlesham Road, Shoreham

Drawing Title.....
Proposed Elevations and Section

DWG No.....
2017/033-07

Rev.....
B

Drawn By.....
RDS

Date.....
24/10/2017

Drawing Scale.....
Varies @ A1/A3

Do Not Scale off Drawings
Check all Dimensions on site before all works are commenced
All Goods, Materials & Workmanship to conform with current Building Regs
© Copyright of Rob Shepherd Designs

Rob Shepherd Designs
Email; rob.brightonbuildingplans@gmail.com Tel; 07917 331264
87a Mile Oak Road, Portslade, Brighton, Sussex. Bn41 2PJ