
File Location: /Volumes/MCP PROJECTS/PROJECTS 2018/1812_83 OLD FORT ROAD/1812_CAD-WORKING/1812_W_PLN/1812_83 OLD FORT ROAD (Construction Issue).pln

Do not scale from this drawing for the purpose of construction. Work to indicated dimensions only. All dimensions to be confirmed on site. This drawing is to be read in conjunction with other drawings in this series and all relevant consultants drawings and documentation where applicable. This drawing has been produced for the specific client and project identified below and is not intended for use by any other person or for any other purpose other than indicated on this drawing. Please report any discrepancy on this drawing to Morgan Carn Partnership for clarification. © Morgan Carn Ltd.

Rev	Revision Description	Issued By	Issue Date
P1	Preliminary issue	TL	06-04-18
P2	Building regulation issue	TL	25-04-18

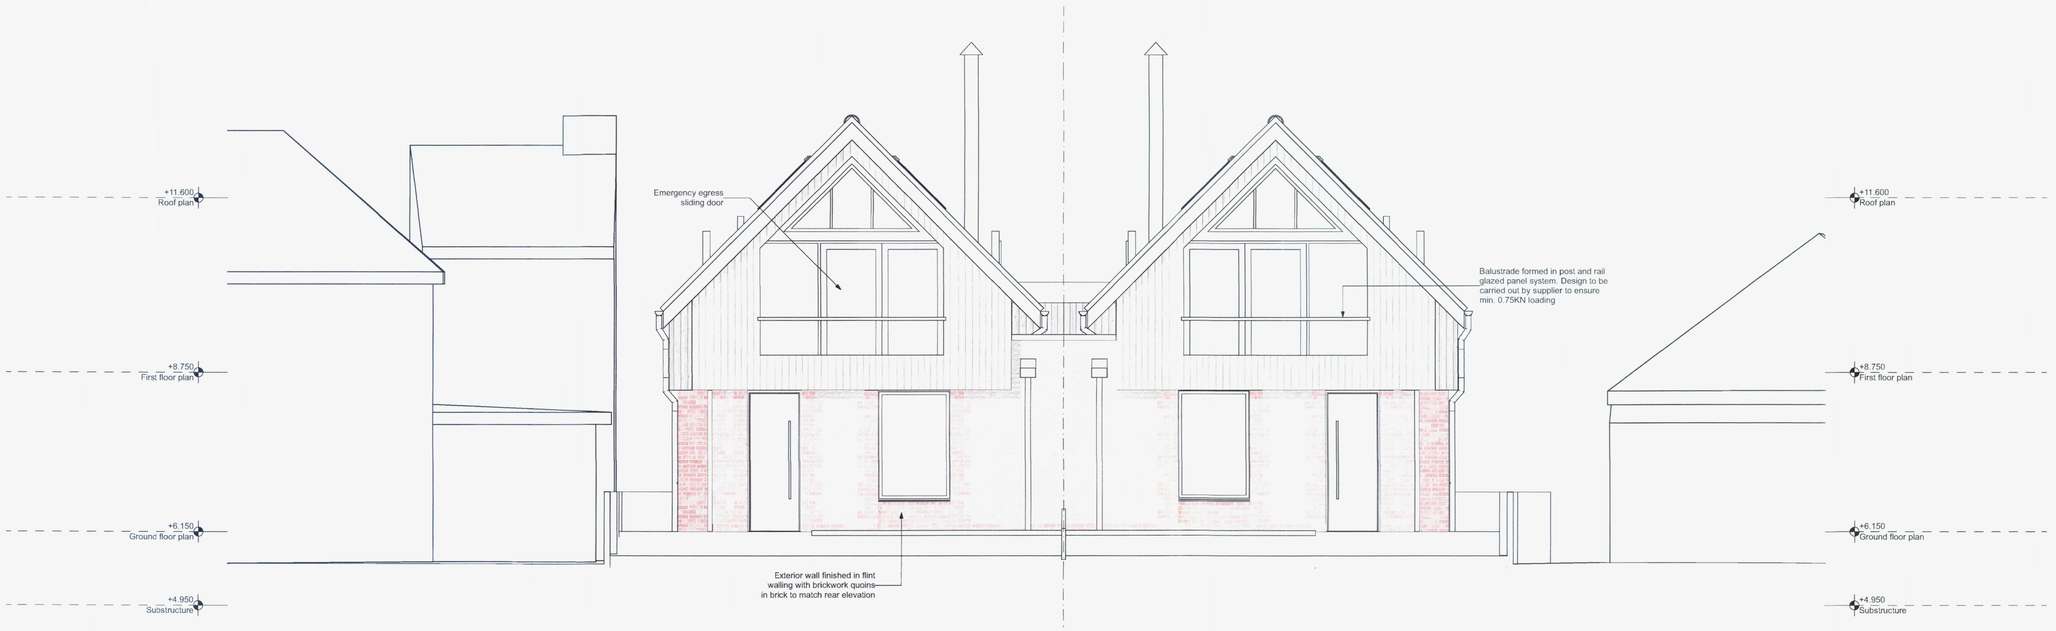



morgan carn partnership
architects
Blakers House | 79 Stanford Avenue | Brighton | BN1 6FA
01273 55 77 77 | mcp@morgancarn.com | www.morgancarn.com

Client:

THS Homes Ltd

Project:

83 Old Fort Road, Shoreham-By-Sea

Drawing Title:

Front & Rear Elevation

Drawing Scale(s): **1:50 @ A1**

Status: **BUILDING REGS**

Drawing Number: PROJECT - STAGE - DRAWING - REVISION

1812-W-30-C1