0m 1m 2m 3m 4m 5m 6m 7m 8m



Proposed North Elevation



Proposed East Elevation

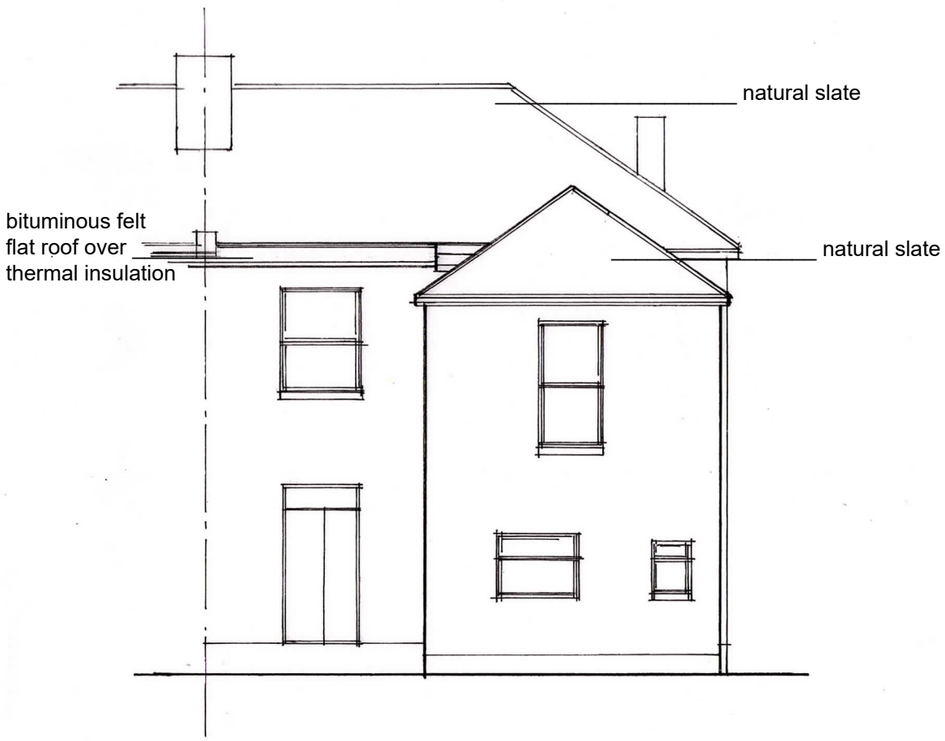

Proposed South Elevation

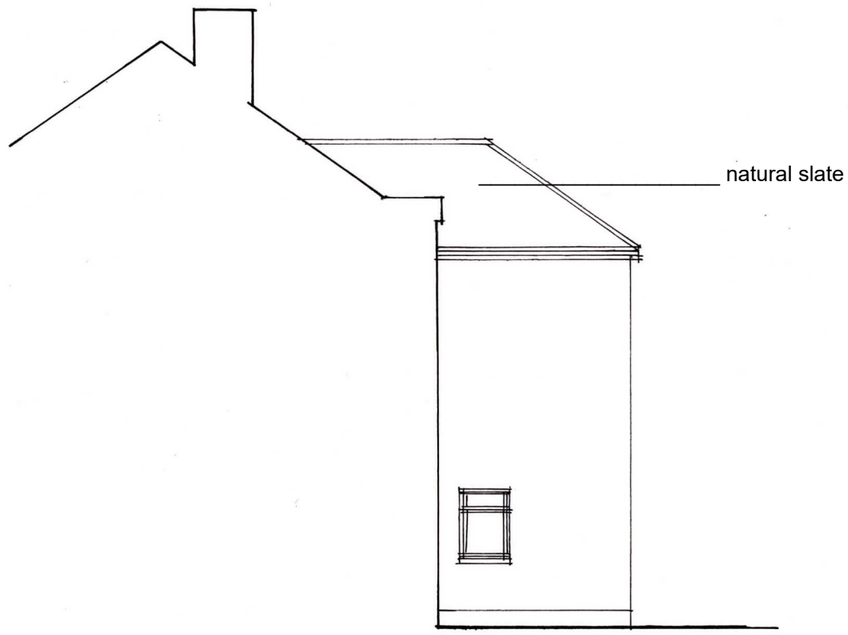

Proposed West Eleavtion

Sussex Building Surveyors Ltd

01903 529583
adk@sussexbuildingsurveyors.com

65 Richmond Road,
Worthing.
BN11 4AQ

Roof Replacement
Proposed Elevations

Scale: 1:100
Paper: A3
Date: June 2023
Drg No.: SBS/865/07A

Do not scale except for planning purposes.
All dimensions to be checked on site.