Proposed Roof Construction

Roof slopes finished with natural slates, size to match the existing.
Pitched roof valleys weathered with sheet lead.
New clay hip and ridge tiles bedded in sand cement mortar to ridges and hips.

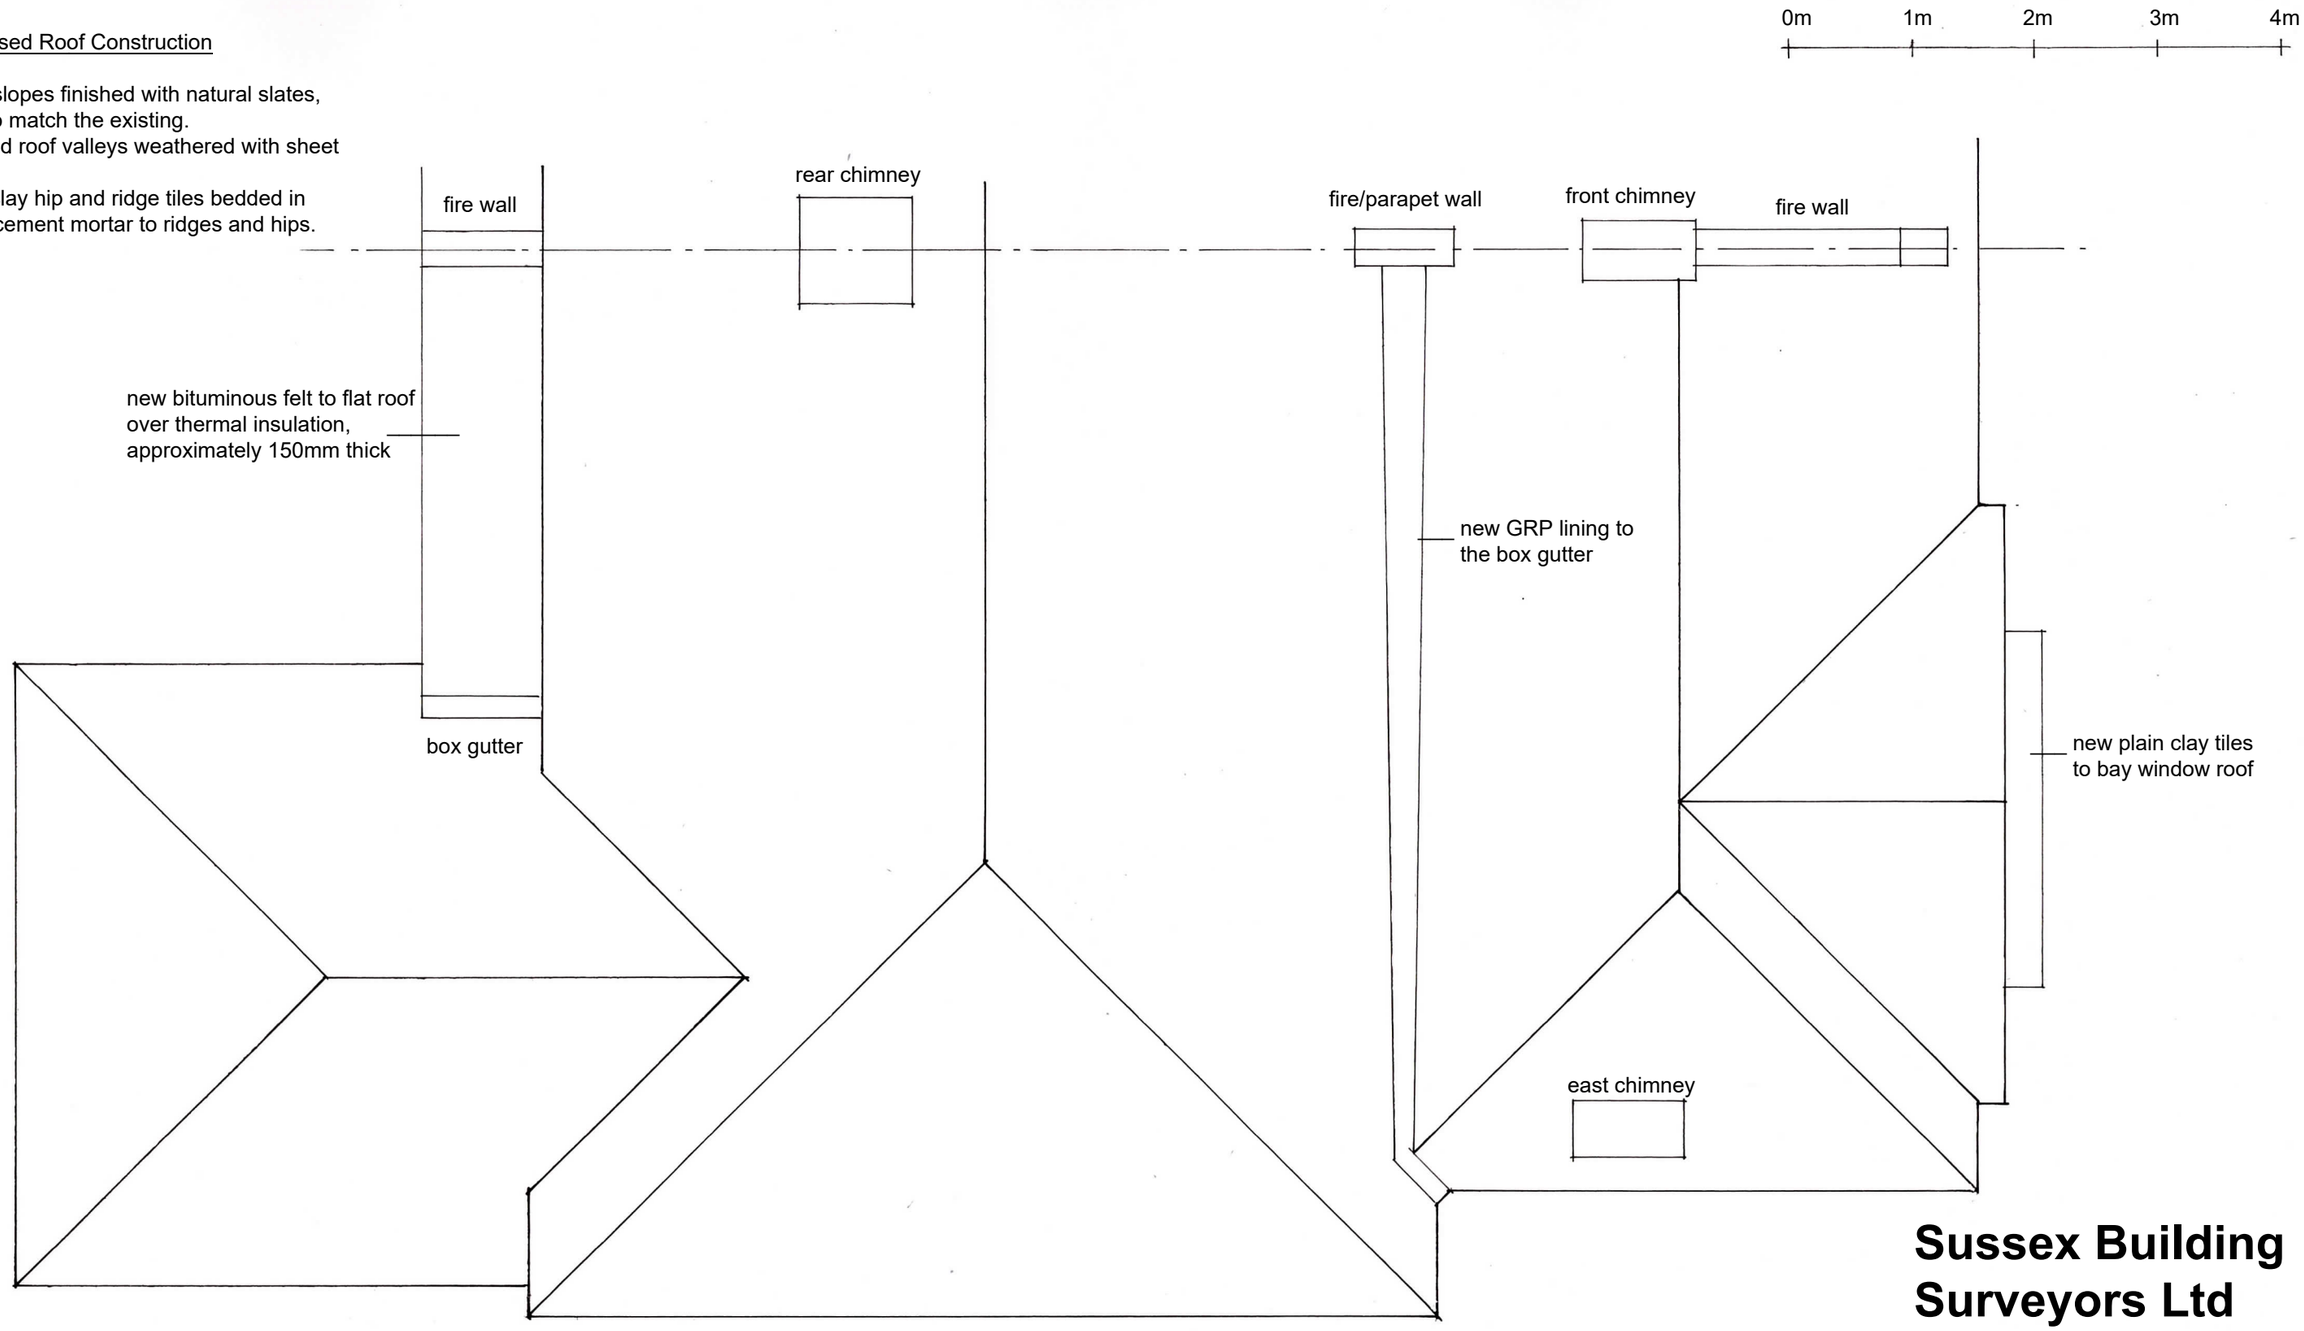

Proposed Roof Plan

Sussex Building Surveyors Ltd

01903 529583
adk@sussexbuildingsurveyors.com

65 Richmond Road,
Worthing.
BN11 4AQ

Roof Replacement
Proposed Main Roof Plan

Scale: 1:50
Paper: A3
Date: May 2023
Drg No.: SBS/865/02A

Do not scale except for planning purposes.
All dimensions to be checked on site.