0 M 10

EXISTING

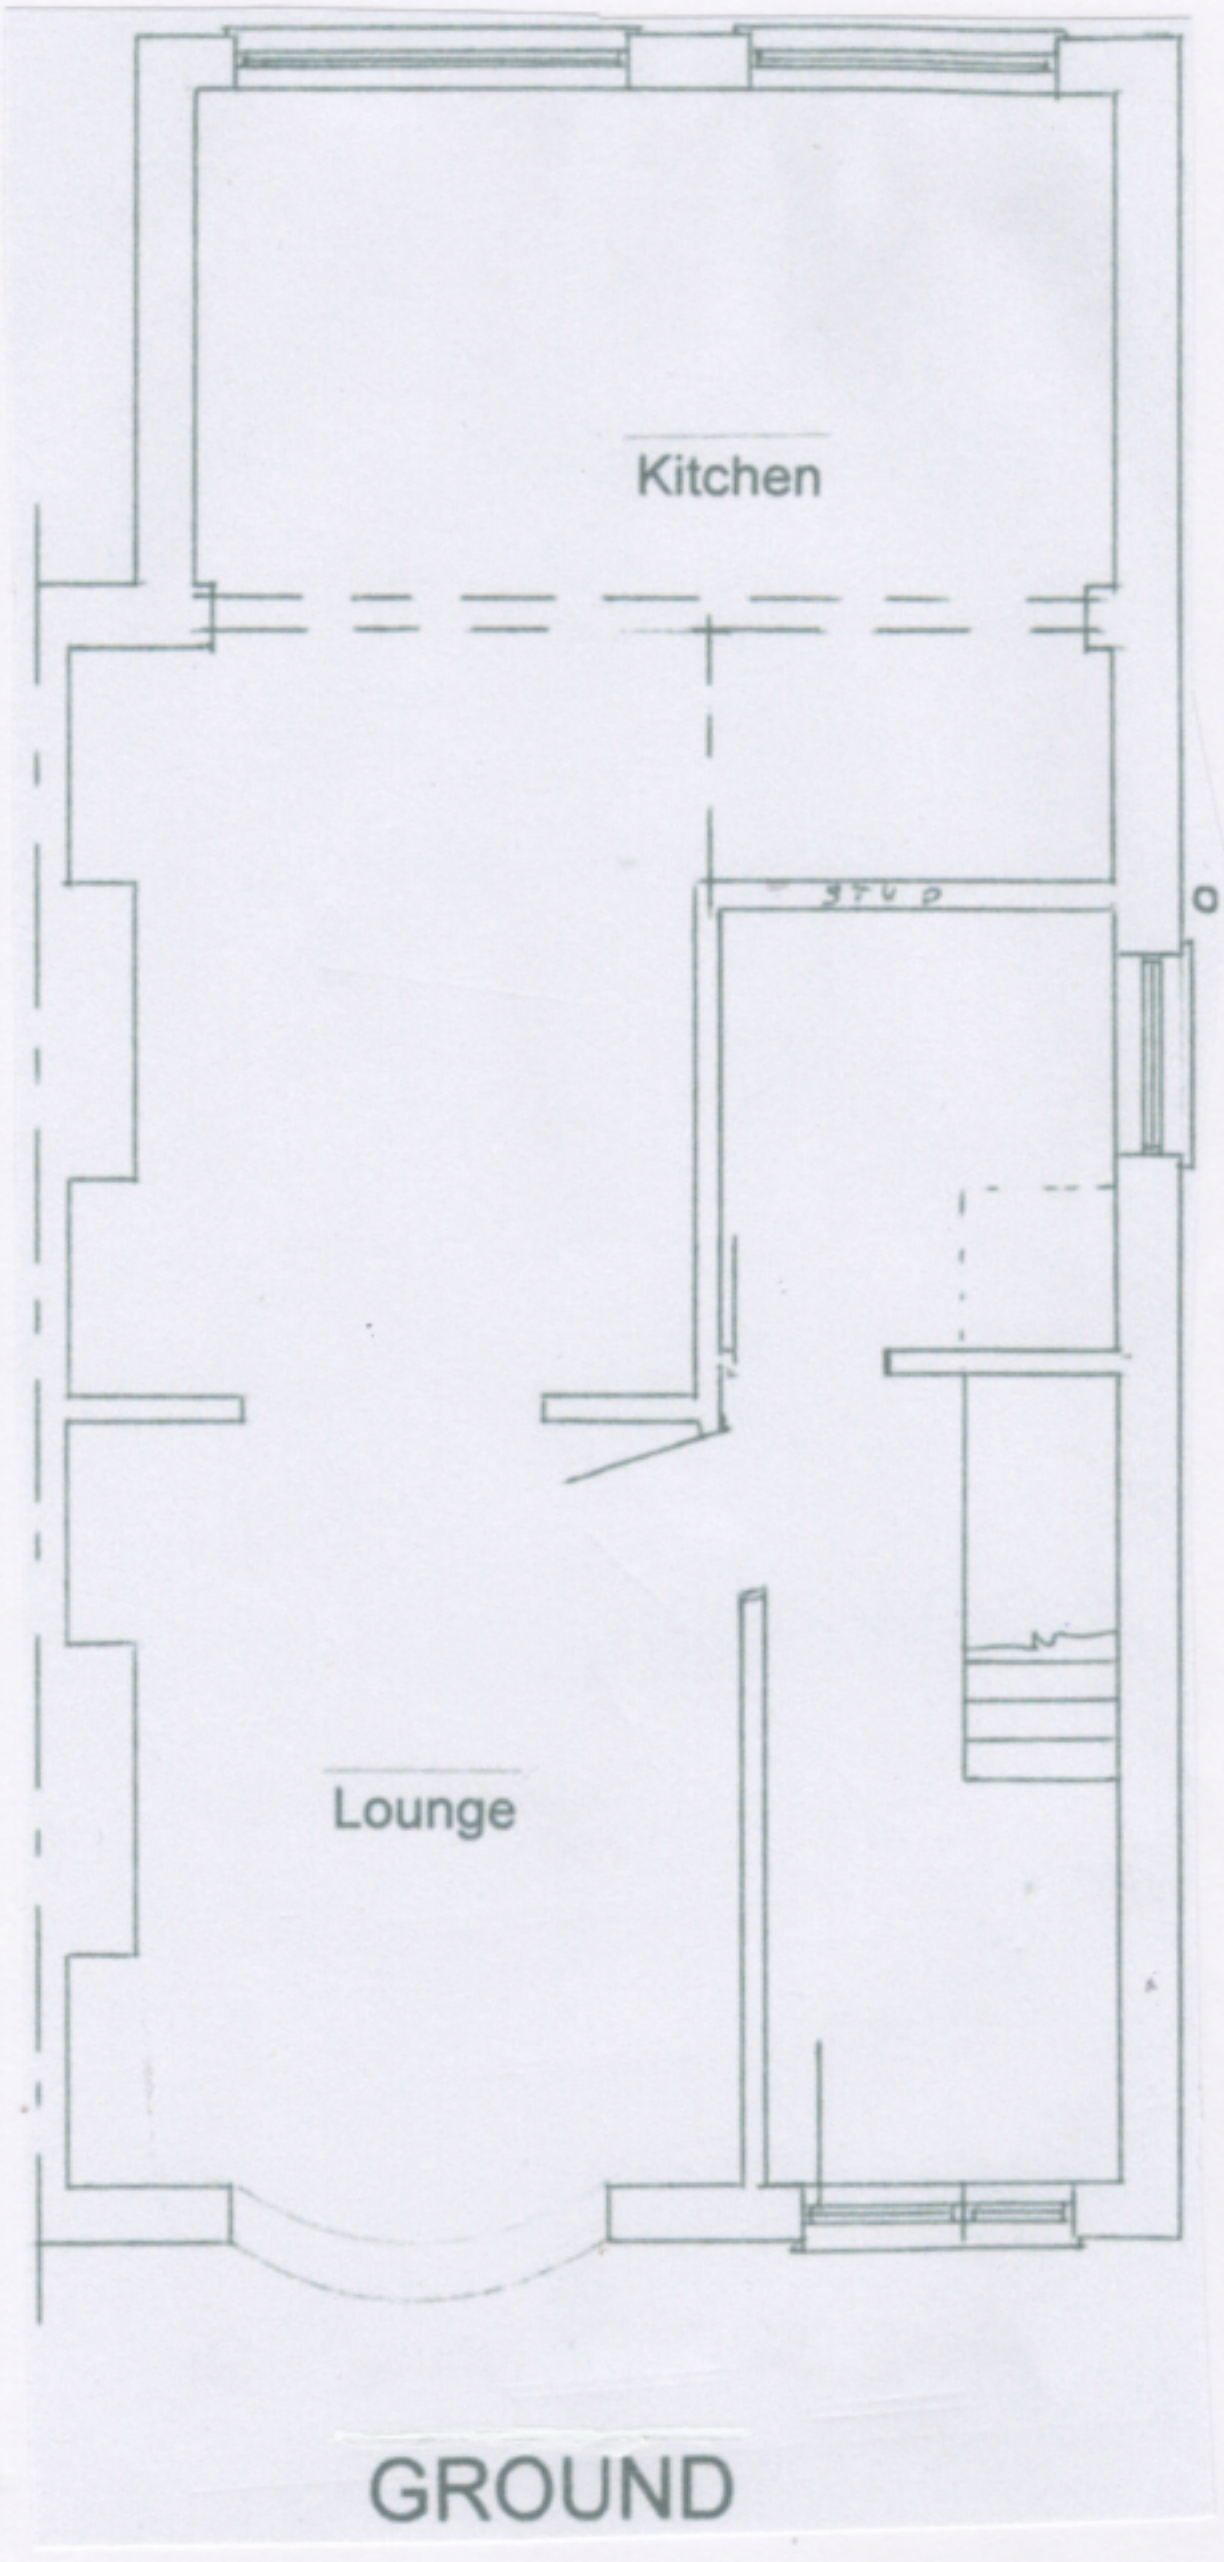

SCALE 1:50

GROUND