0 10

M

EXISTING

NORTH

PROPOSED

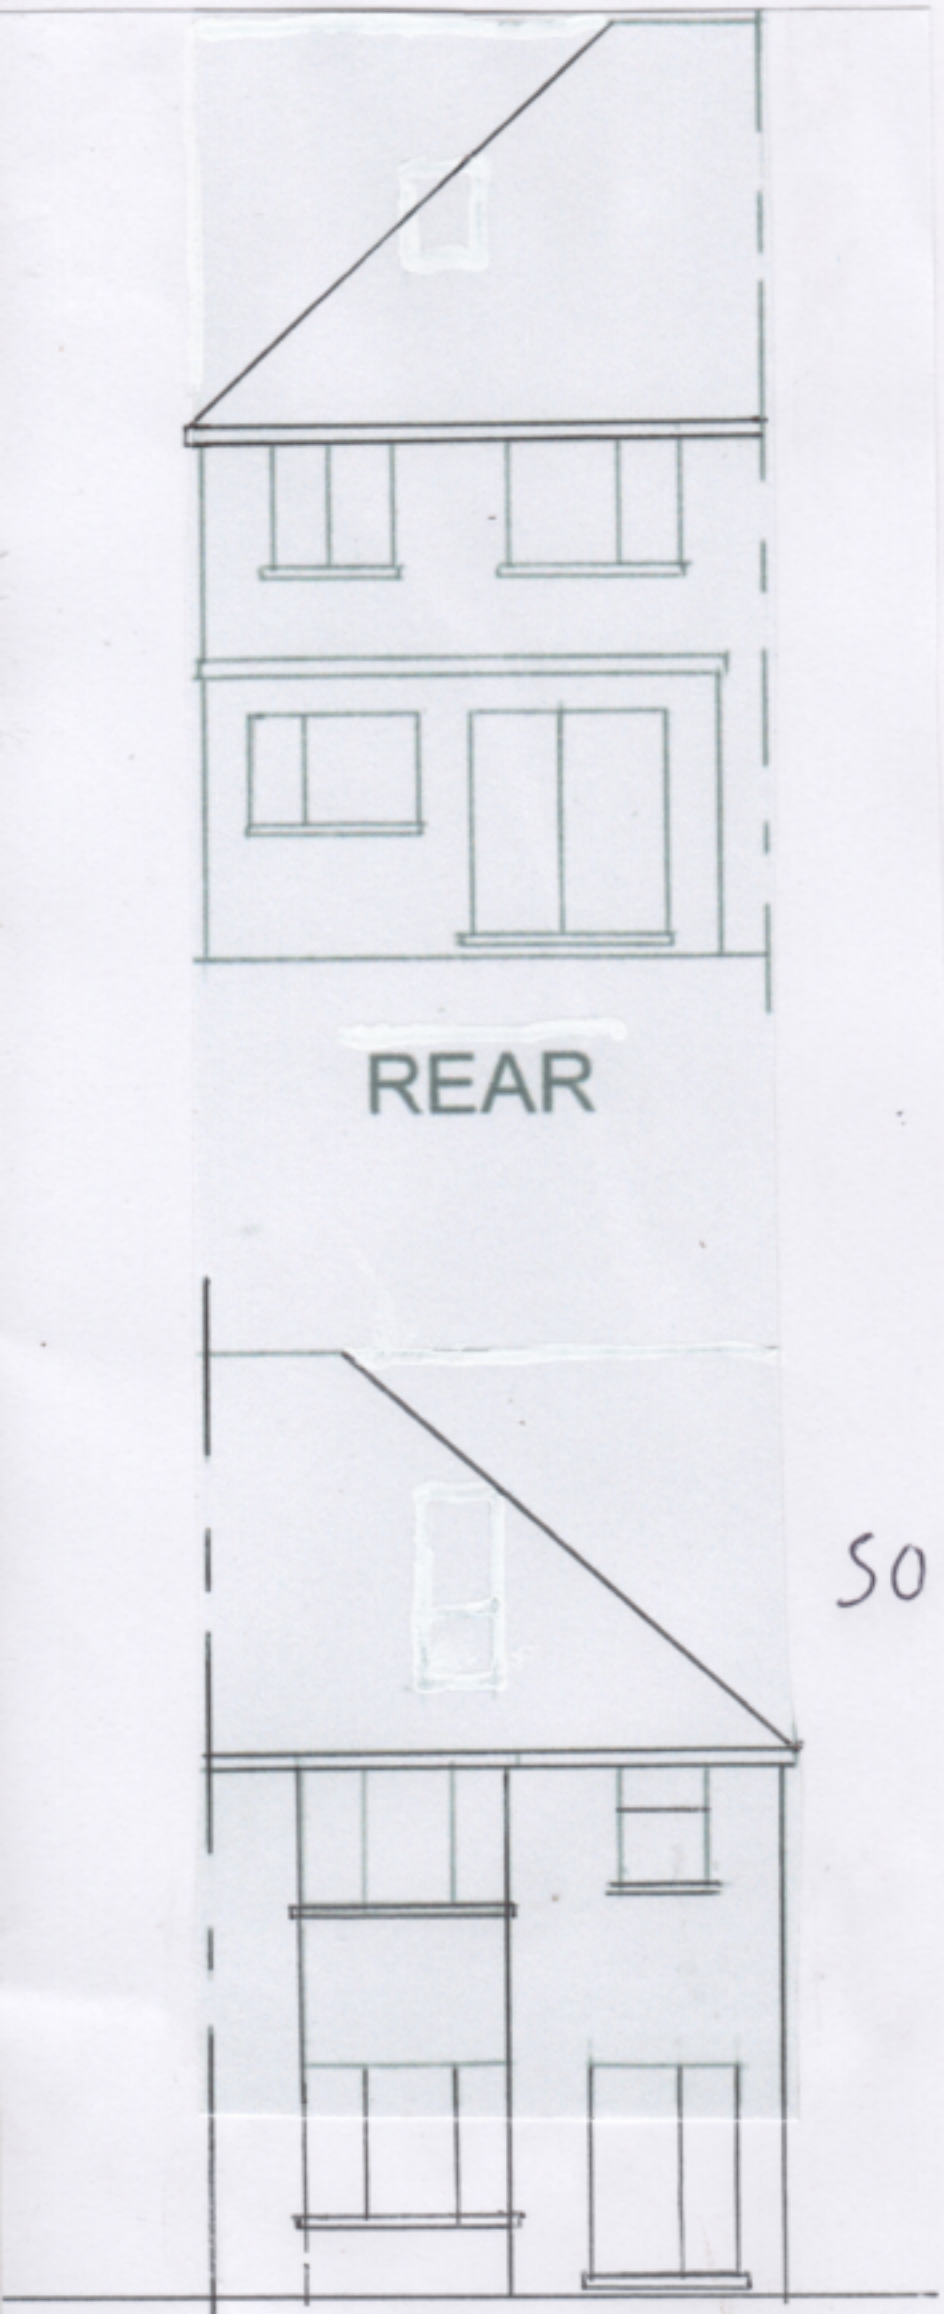

REAR



REAR

SOUTH



FRONT

FRONT

SCALE 1:100