




Existing Ground Floor Plan

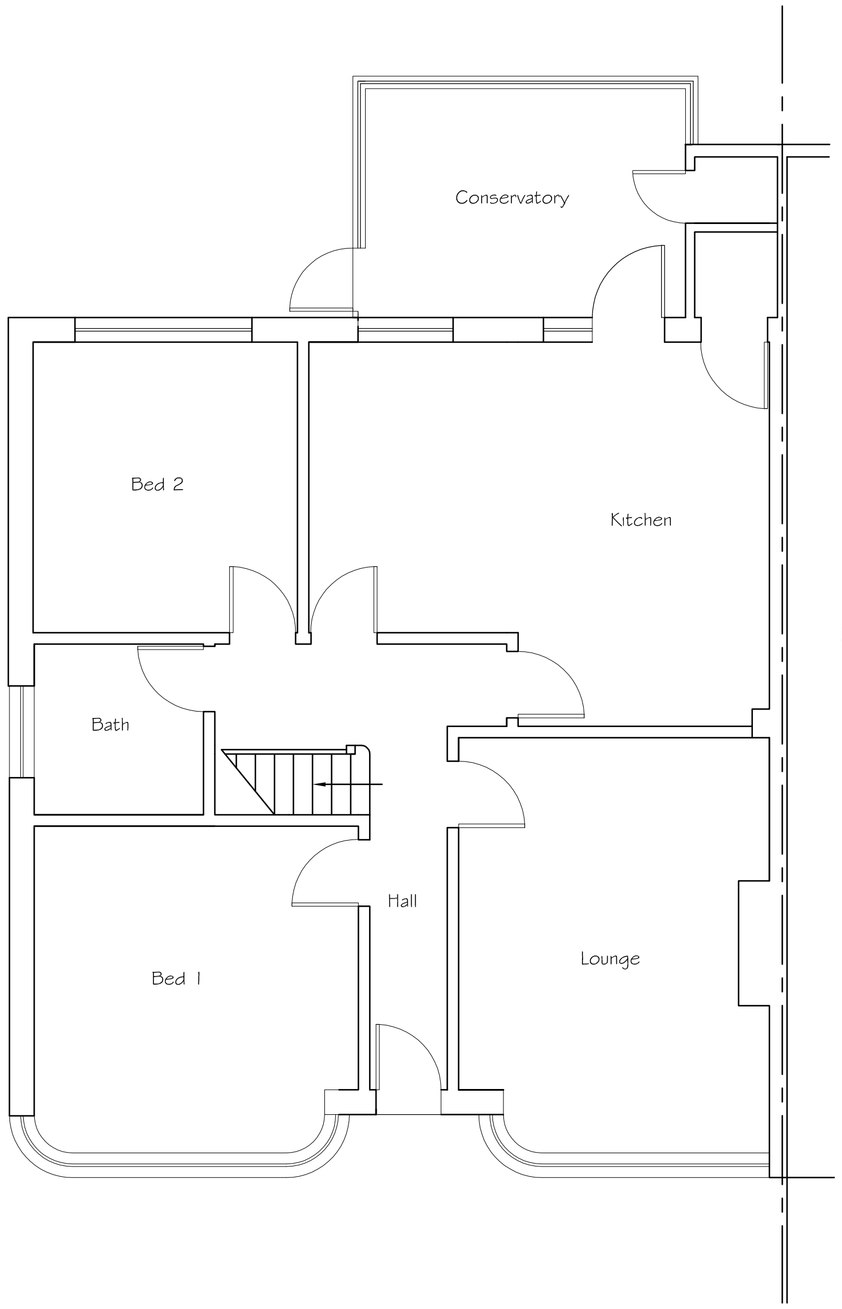


Existing Roof Plan

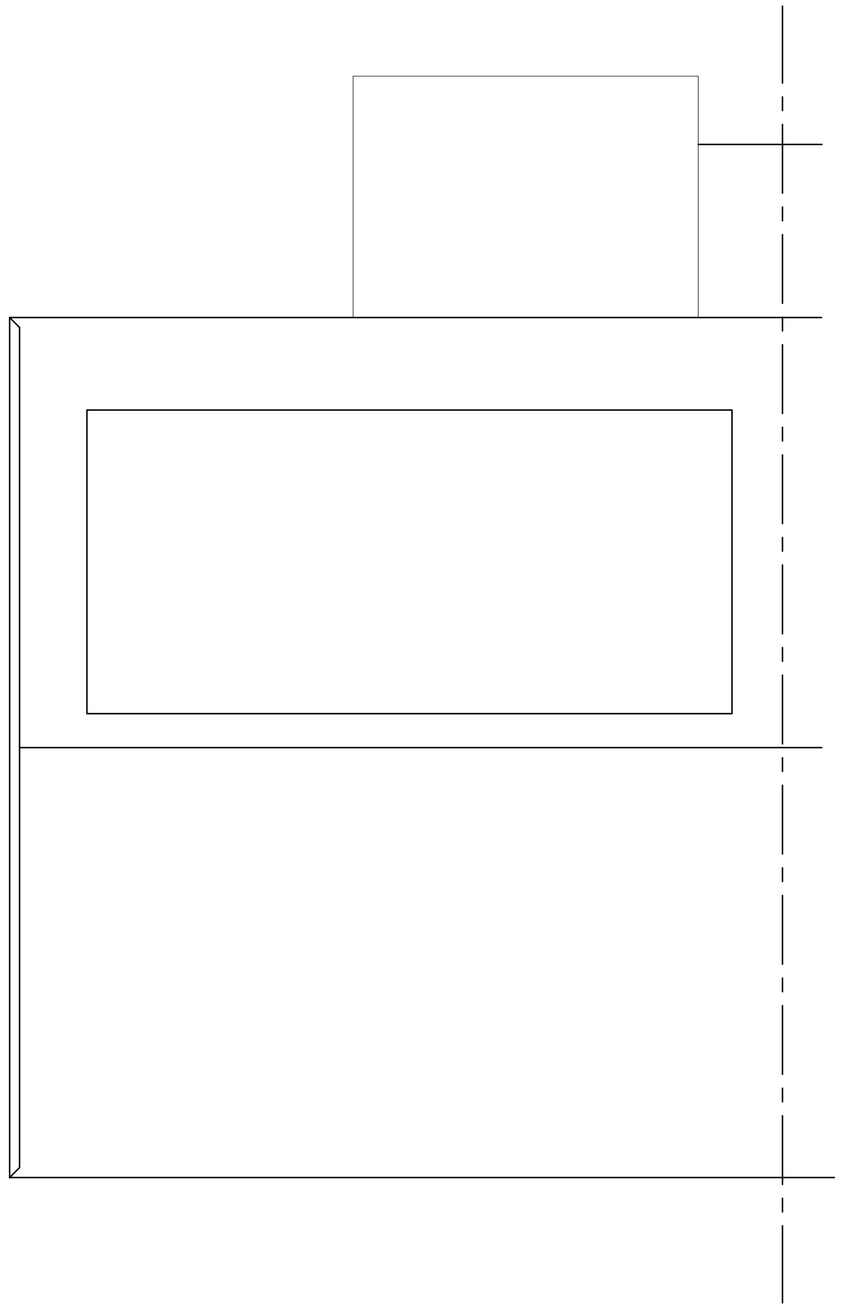


SCALE 1:50

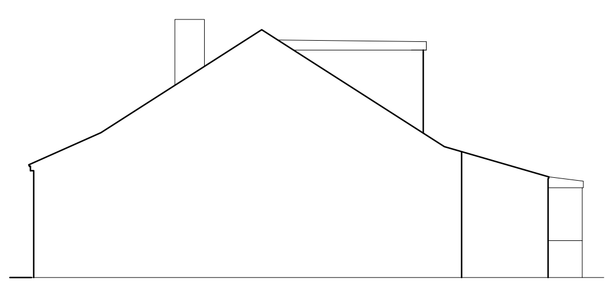


Existing Side (North-West) Elevation

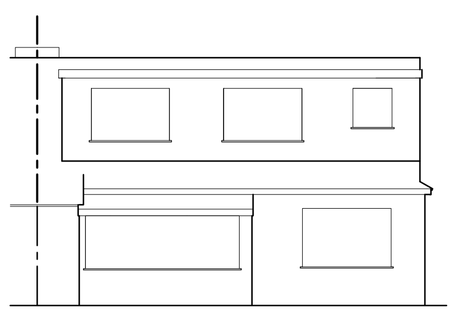

Existing Rear South-West) Elevation

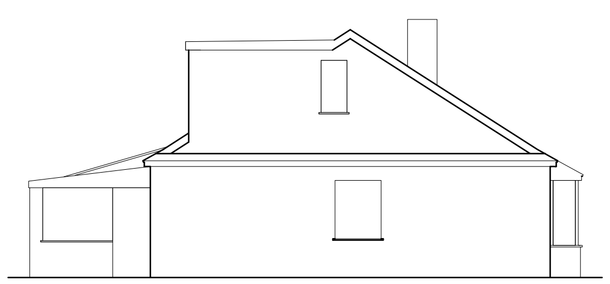

Existing Side (South-East) Elevation

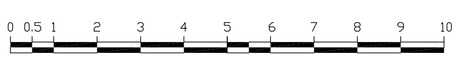

SCALE 1:100

Tony Rogers
Building Consultants
Address: 40 Dawn Crescent, Upper Beeding
West Sussex, BN44 3WH
Telephone: 01903 815225 Fax: 01903 815225

Rev.	Date:	Revision Description:

Client: Mr & Mrs B Morley

Address: 3 The Drive
Lancing
West Sussex
BN15 8PT

Project: Proposed single storey rear extension

Scale: 1:50 1:100
Paper Size A1

Date: June 2021

Drawing No: 20/1421/3

Drawn By: AWR

Revision: