ADUR & WORTHING
PLANNING SERVICES
PLAN: AWDM/1599/16
DATE VALID: 14 DEC 2016

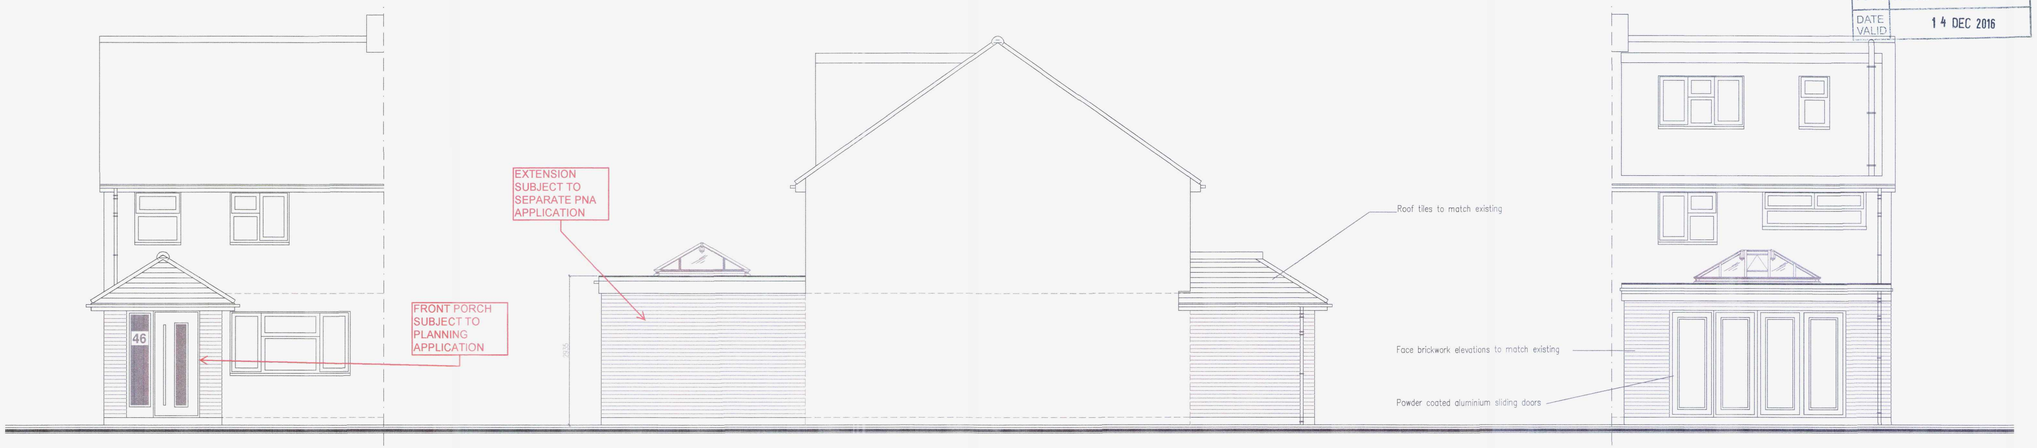

West Facing Front Elevation

1:50 Scale Bar

North Facing Side Elevation

1:50 Scale Bar

East Facing Rear Elevation

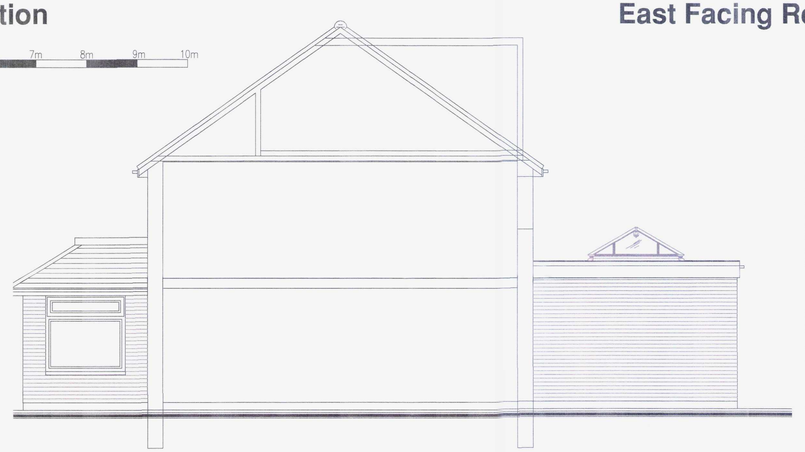

South Facing Side Elevation

1:50 Scale Bar

DO NOT SCALE FROM THIS DRAWING EXCEPT FOR PLANNING AS PHOTOCOPIES WILL BE SUBJECT TO DISTORTION.
DRAWINGS TO BE READ IN CONJUCTION WITH ALL OTHER ARCHITECT'S & STRUCTURAL ENGINEER'S CONTRACT DRAWINGS & SPECIFICATIONS.
ANY DISCREPANCIES MUST BE BROUGHT TO THE ATTENTION OF THE ARCHITECT IMMEDIATELY.
THE CONTRACTOR MUST VERIFY ALL DIMENSIONS BY SITE MEASUREMENT BEFORE ORDERING MATERIALS OR MANUFACTURING COMPONENTS.
SUBSTITUTE MATERIALS & PRODUCTS TO THOSE NAMED WILL BE ACCEPTABLE IF PROVEN TO BE OF EQUAL OR HIGHER PERFORMANCE AND NOT IN CONFLICT WITH OTHER ELEMENTS.

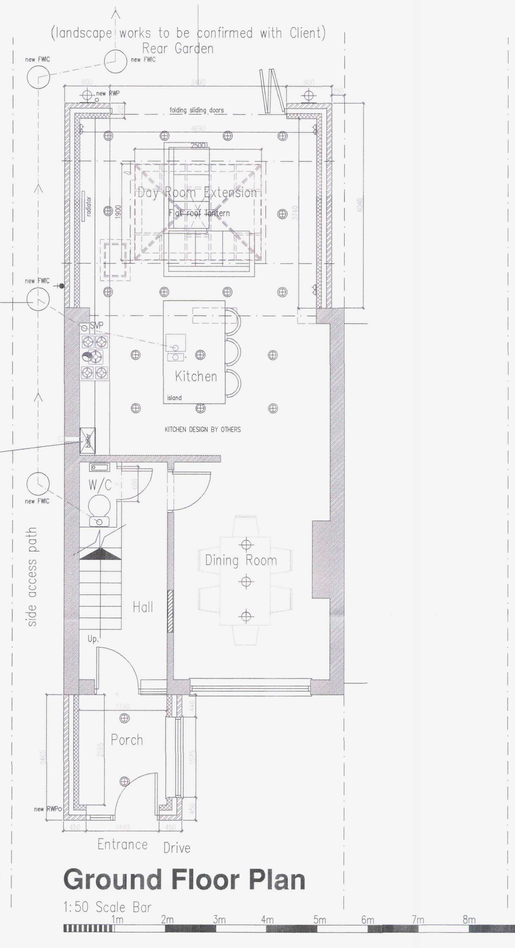

Ground Floor Plan

1:50 Scale Bar

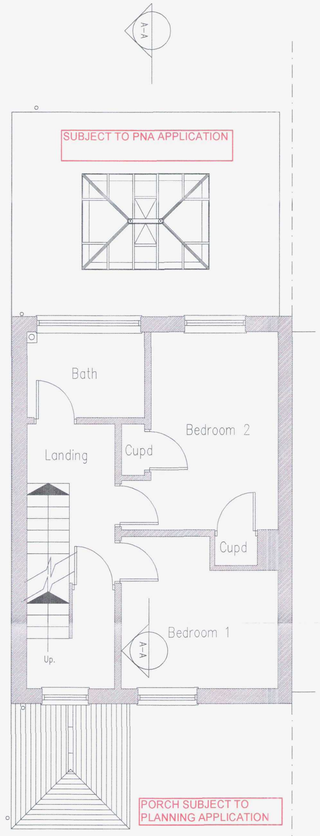

First Floor Plan

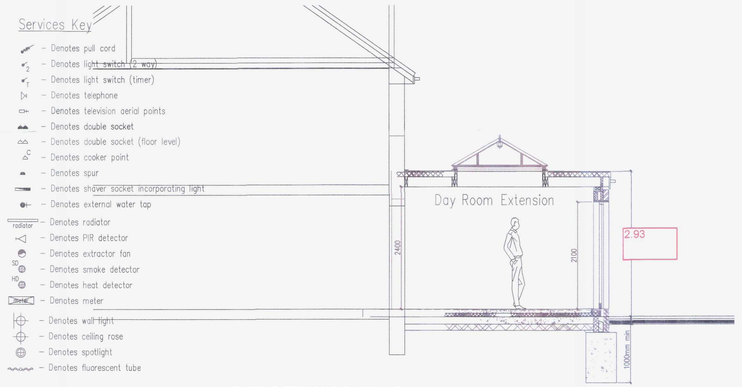

SECTION A-A

1:50 Scale Bar

Project:
Proposed Rear Extension & Porch At:
46 Mansell Rd
Shoreham By Sea
West Sussex
BN43 6GP

Drawing title:
Plans & Elevations As Proposed

Client: Andrew Lindley

© Copyright of:
Architectural & Planning Services
15 West Street
Shoreham By Sea
West Sussex
BN43 5WF
BJW
01273 441009
07856899101
e-mail: benw@bjwarchitectural.co.uk
website: bjwarchitectural.co.uk

Scale: 1:50 | Paper size: A1
Date: 8.12.2016 | Drawn: BJW
Drg. No. 02 | Rev'n
Note: All dimensions to be checked on site.