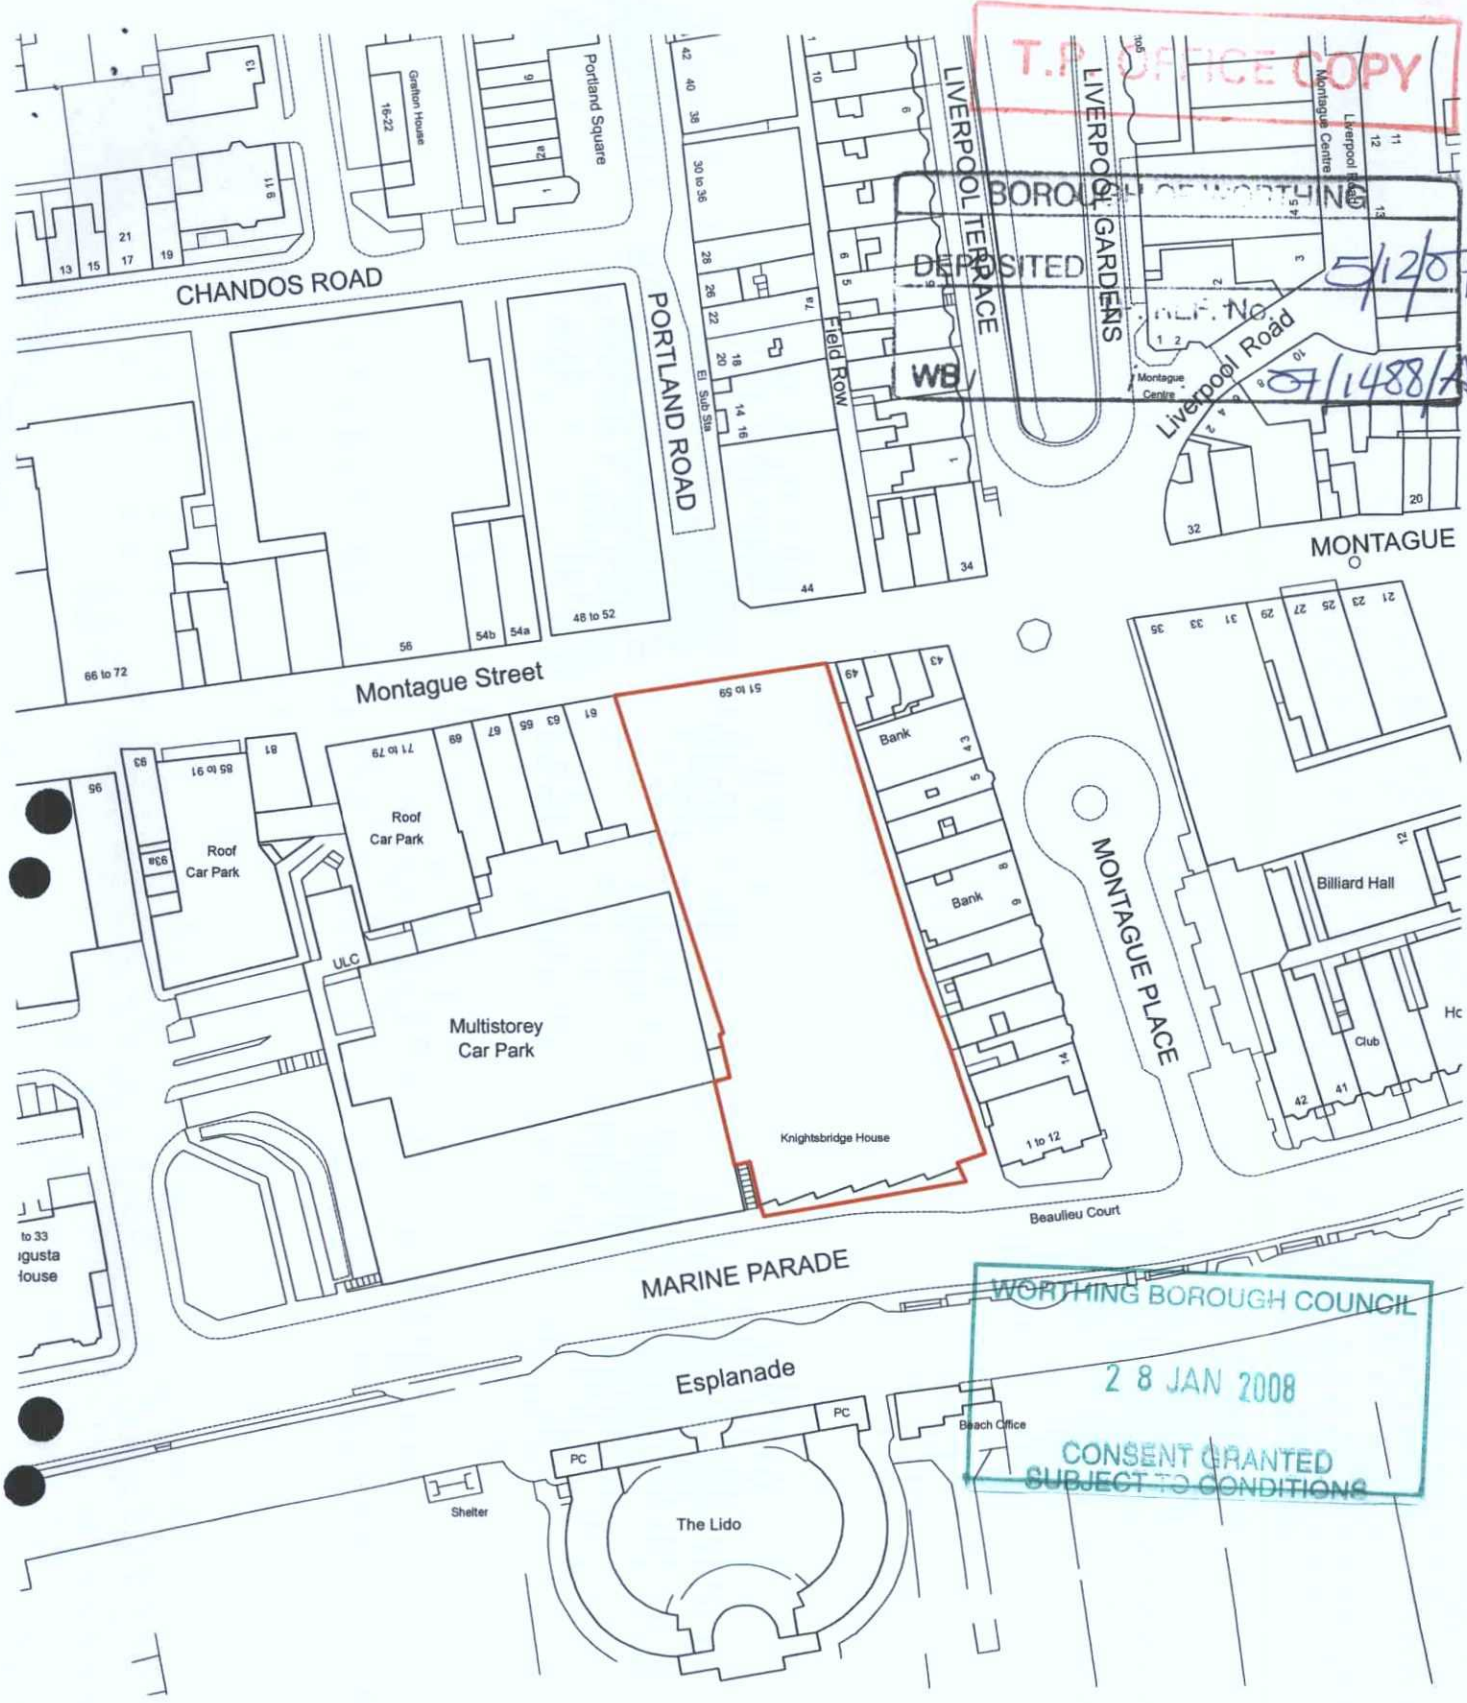


T.P. OFFICE COPY

BOROUGH OF WORTHING
DEPOSITED
5/12/07
PLAN No.
07/1488/ADV

WORTHING BOROUGH COUNCIL
2 8 JAN 2008
CONSENT GRANTED
SUBJECT TO CONDITIONS

KEY

Location of Site

nlp Nathaniel Lichfield and Partners

Project	M&S, Worthing
Title	**Plan 1** **Site Location Plan**
Client	Marks & Spencer
Date	October 2007
Scale	1:1250 @ A4
Drawn by	SW
Drg. No	CL11248/14-001 rev a

N

IL11248/14-001rev a

Based upon Ordnance Survey mapping with the permission of Her Majesty's Stationery Office. © Crown Copyright reserved. Licence number AL50564A