10 metres @ 1:100 on A3

1 metre @ 1:100 on A3

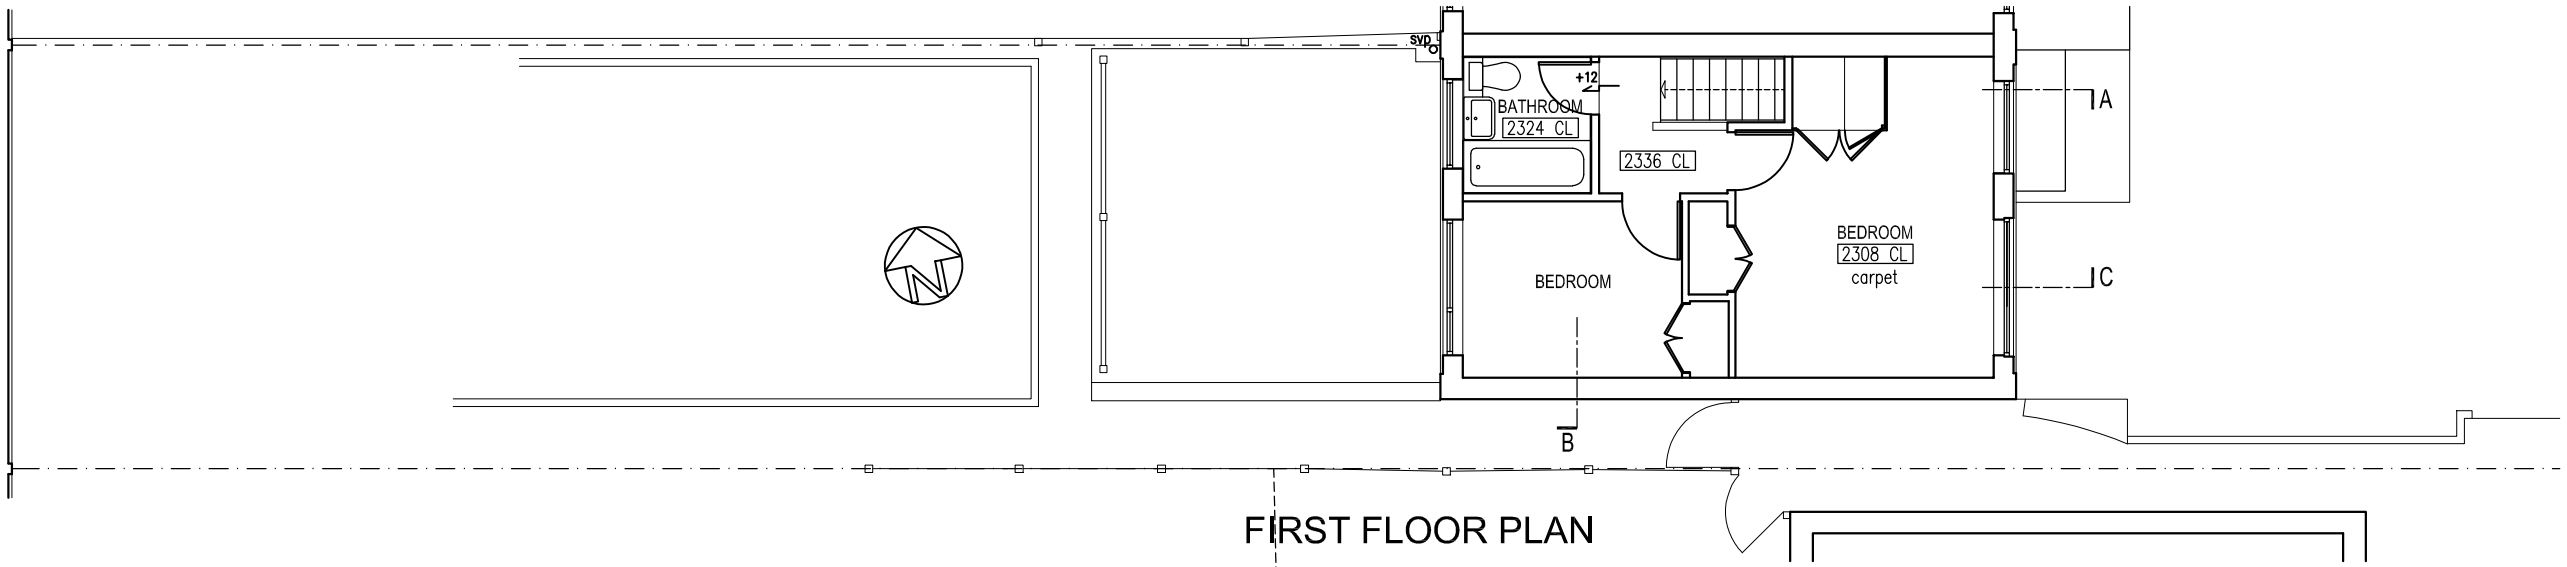

FIRST FLOOR PLAN

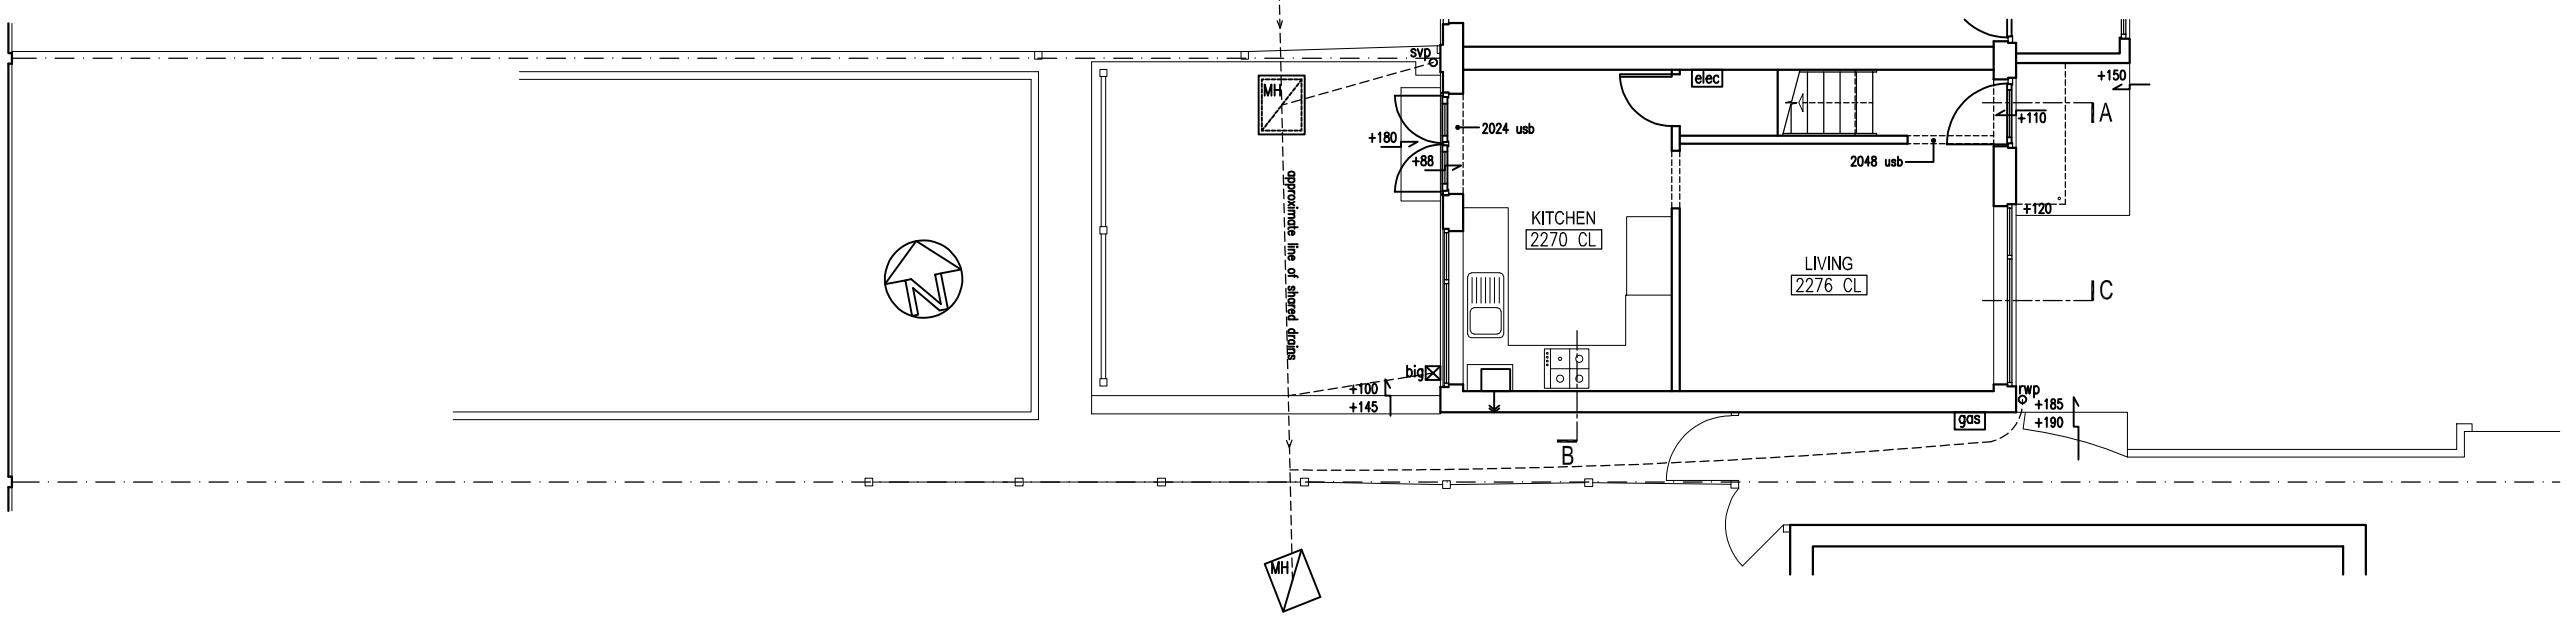

GROUND FLOOR PLAN

rev.	date

These drawings should be approved by Local Authority Building Control or other appropriate checking Authority prior to commencement of the work.

No dimensions to be scaled from this drawing.
All dimensions to be checked on site.
This drawing is copyright.

client
Jasmine Farley

project
5 The Martlets
Lancing

drawing
Existing Plans

scale 1:100@A3 date 09.10.2024

drawn BBB

9 Kenton Road
Hove, East Sussex
BN3 4PG
tel: 01273 298217
fax: 01273 298217
e-mail: info@clairehaigharchitects.co.uk

Claire Haigh
Associates Ltd

CH 1260 /002 rev.