
Flat 4, 5 Langton Road

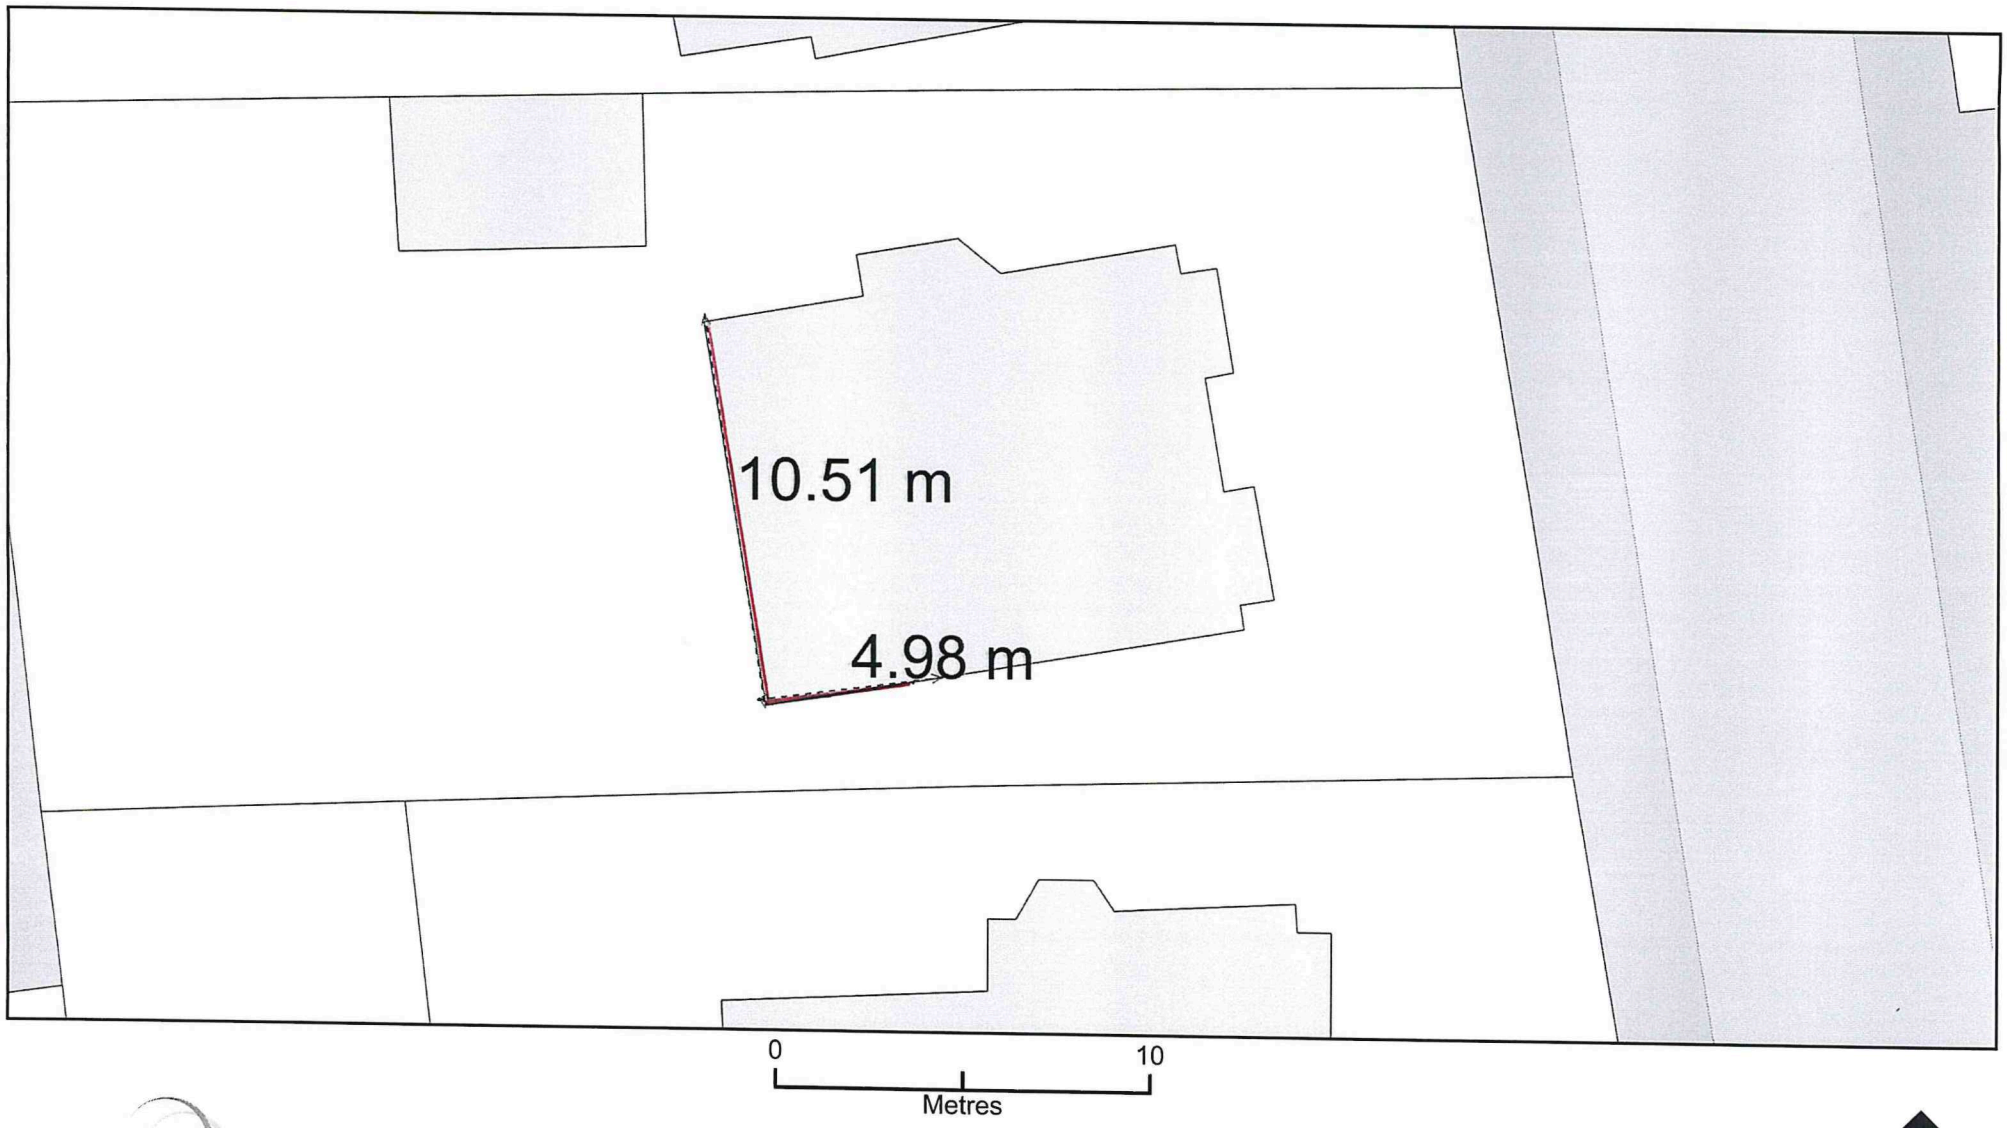

ReQuestaPlan

Plan Produced for: Karen Duerr-Daniel

Date Produced: 14 May 2024

Plan Reference Number: TQRQM24135110252156

Scale: 1:200 @ A4

© Crown copyright and database rights 2023 OS 100042766