




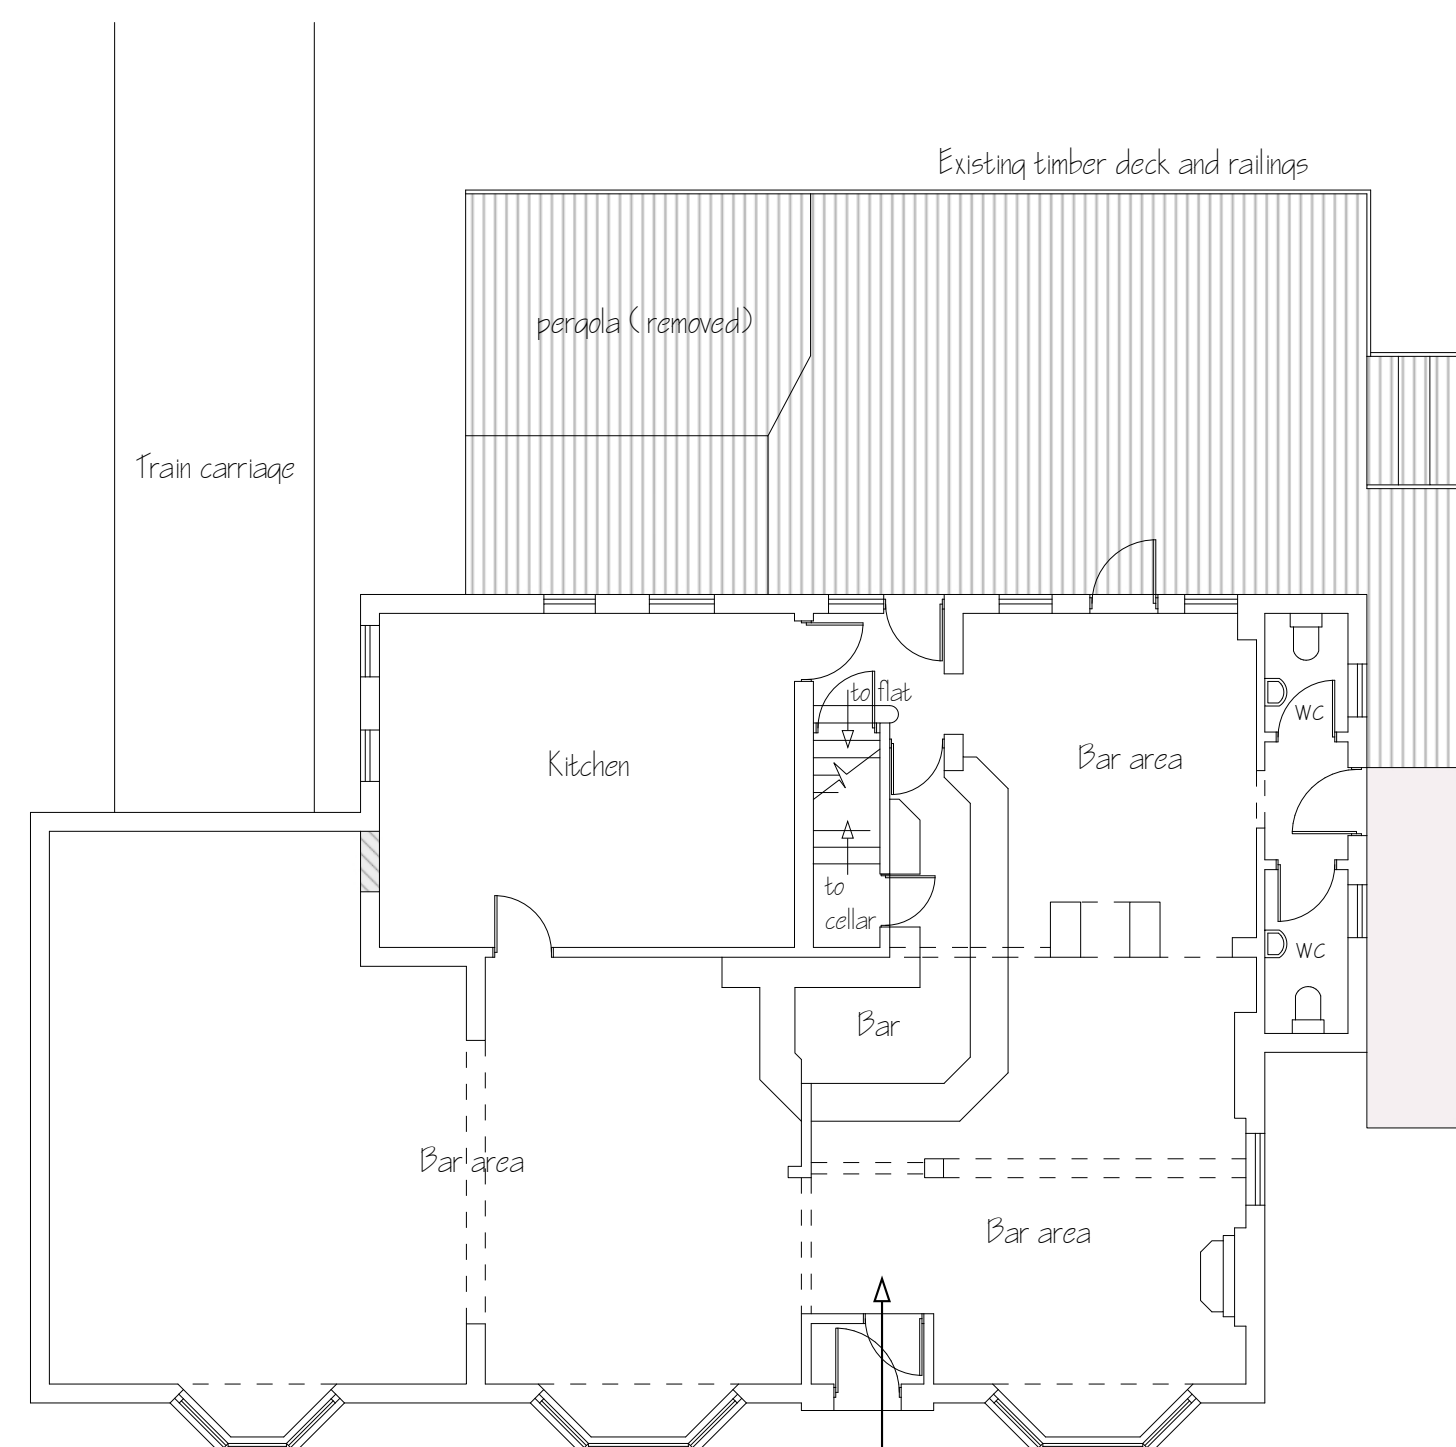


GROUND FLOOR

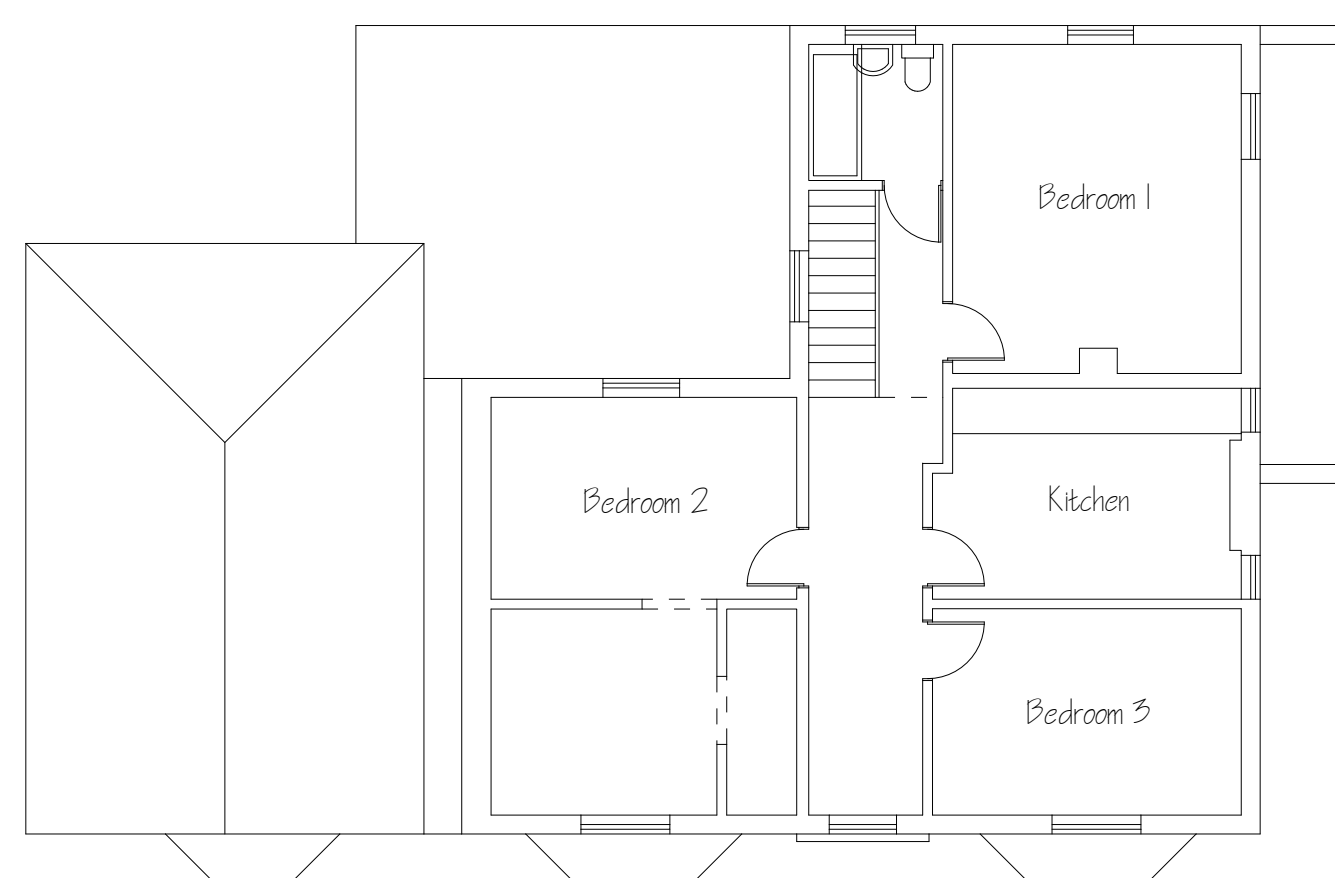

FIRST FLOOR

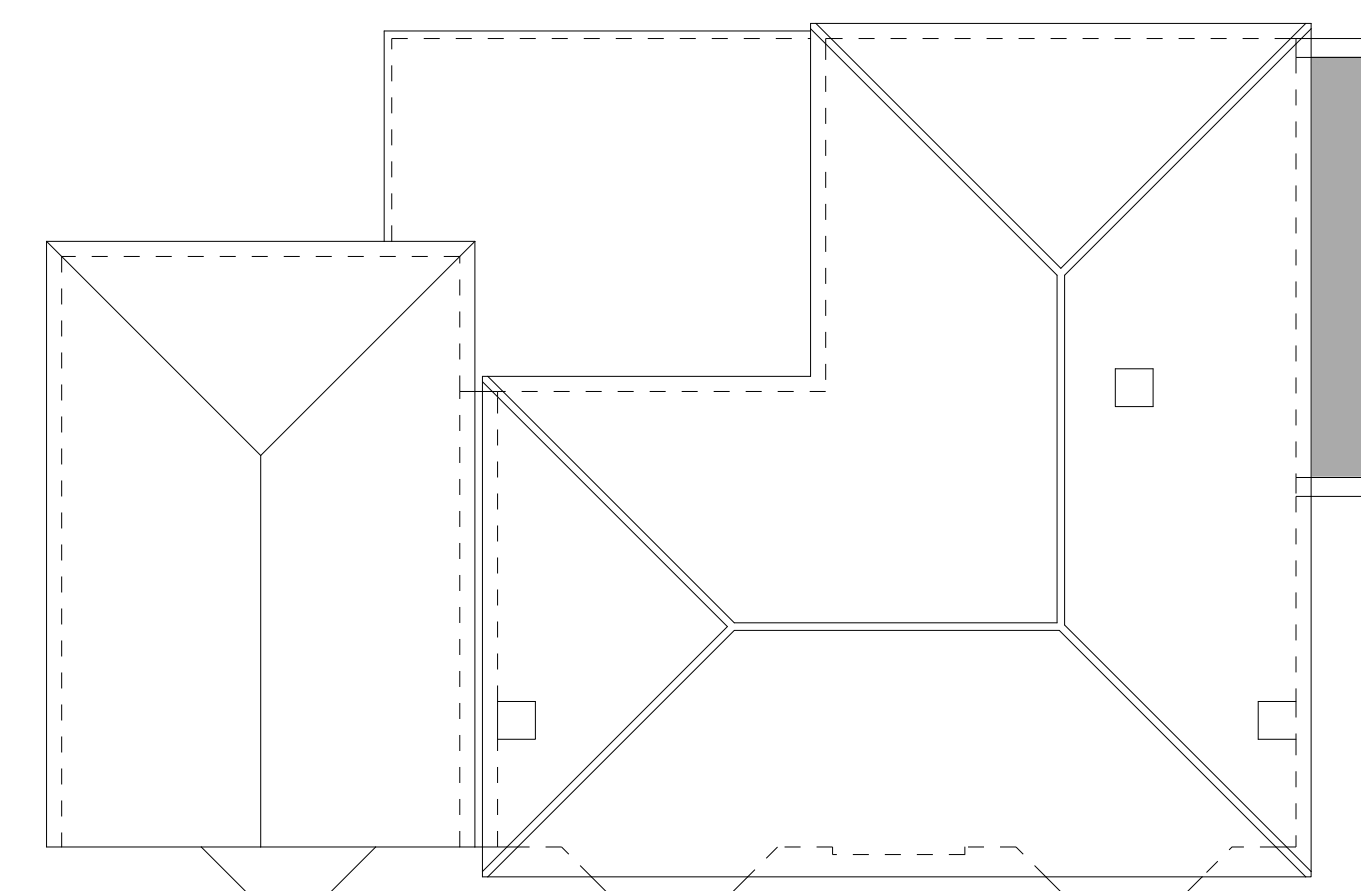

ROOF PLAN

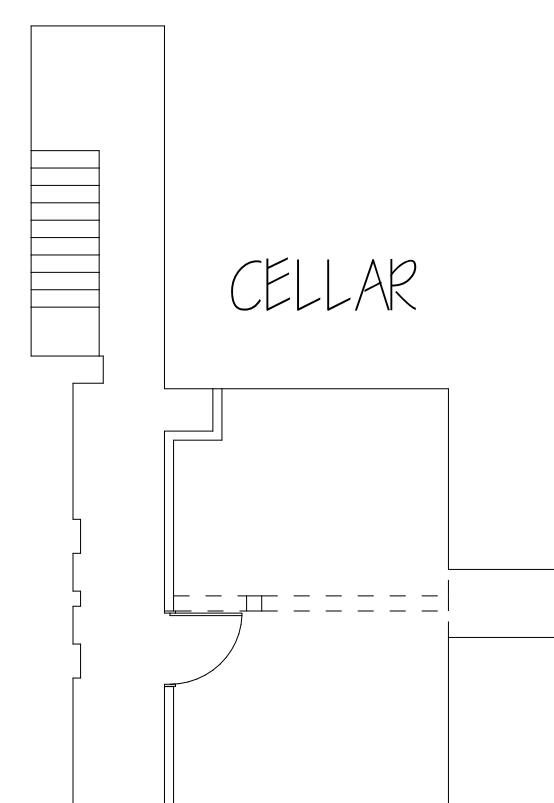

CELLAR

MATERIALS:
 PART FACE BRICK / PART RENDER (OFF-WHITE)
 SLATE ROOF
 BLACK RAINWATER GOODS
 WHITE FASCIAS / SOFFITS
 GREEN WINDOWS AND DOORS
 FRONT AND SIDE DOOR - GREY

