PLANNING ONLY

This drawing is for the above approval only and is subject to Planning Approval. This drawing has been based on third party survey and scheme drawings. Do not scale from this drawing (LA Planning Dept. can scale the drawings). The Architect, Richard Silver (RS Design), owns the copyright in the drawings and documentation produced in the course of the project. The client named below has a licence to copy and use the drawings and documentation only for purposes related to the project named below at the stage noted above. No drawings or client details will be released to anyone other than the client, unless given written instruction for distribution.

© RS DESIGN 2023

0m 5m

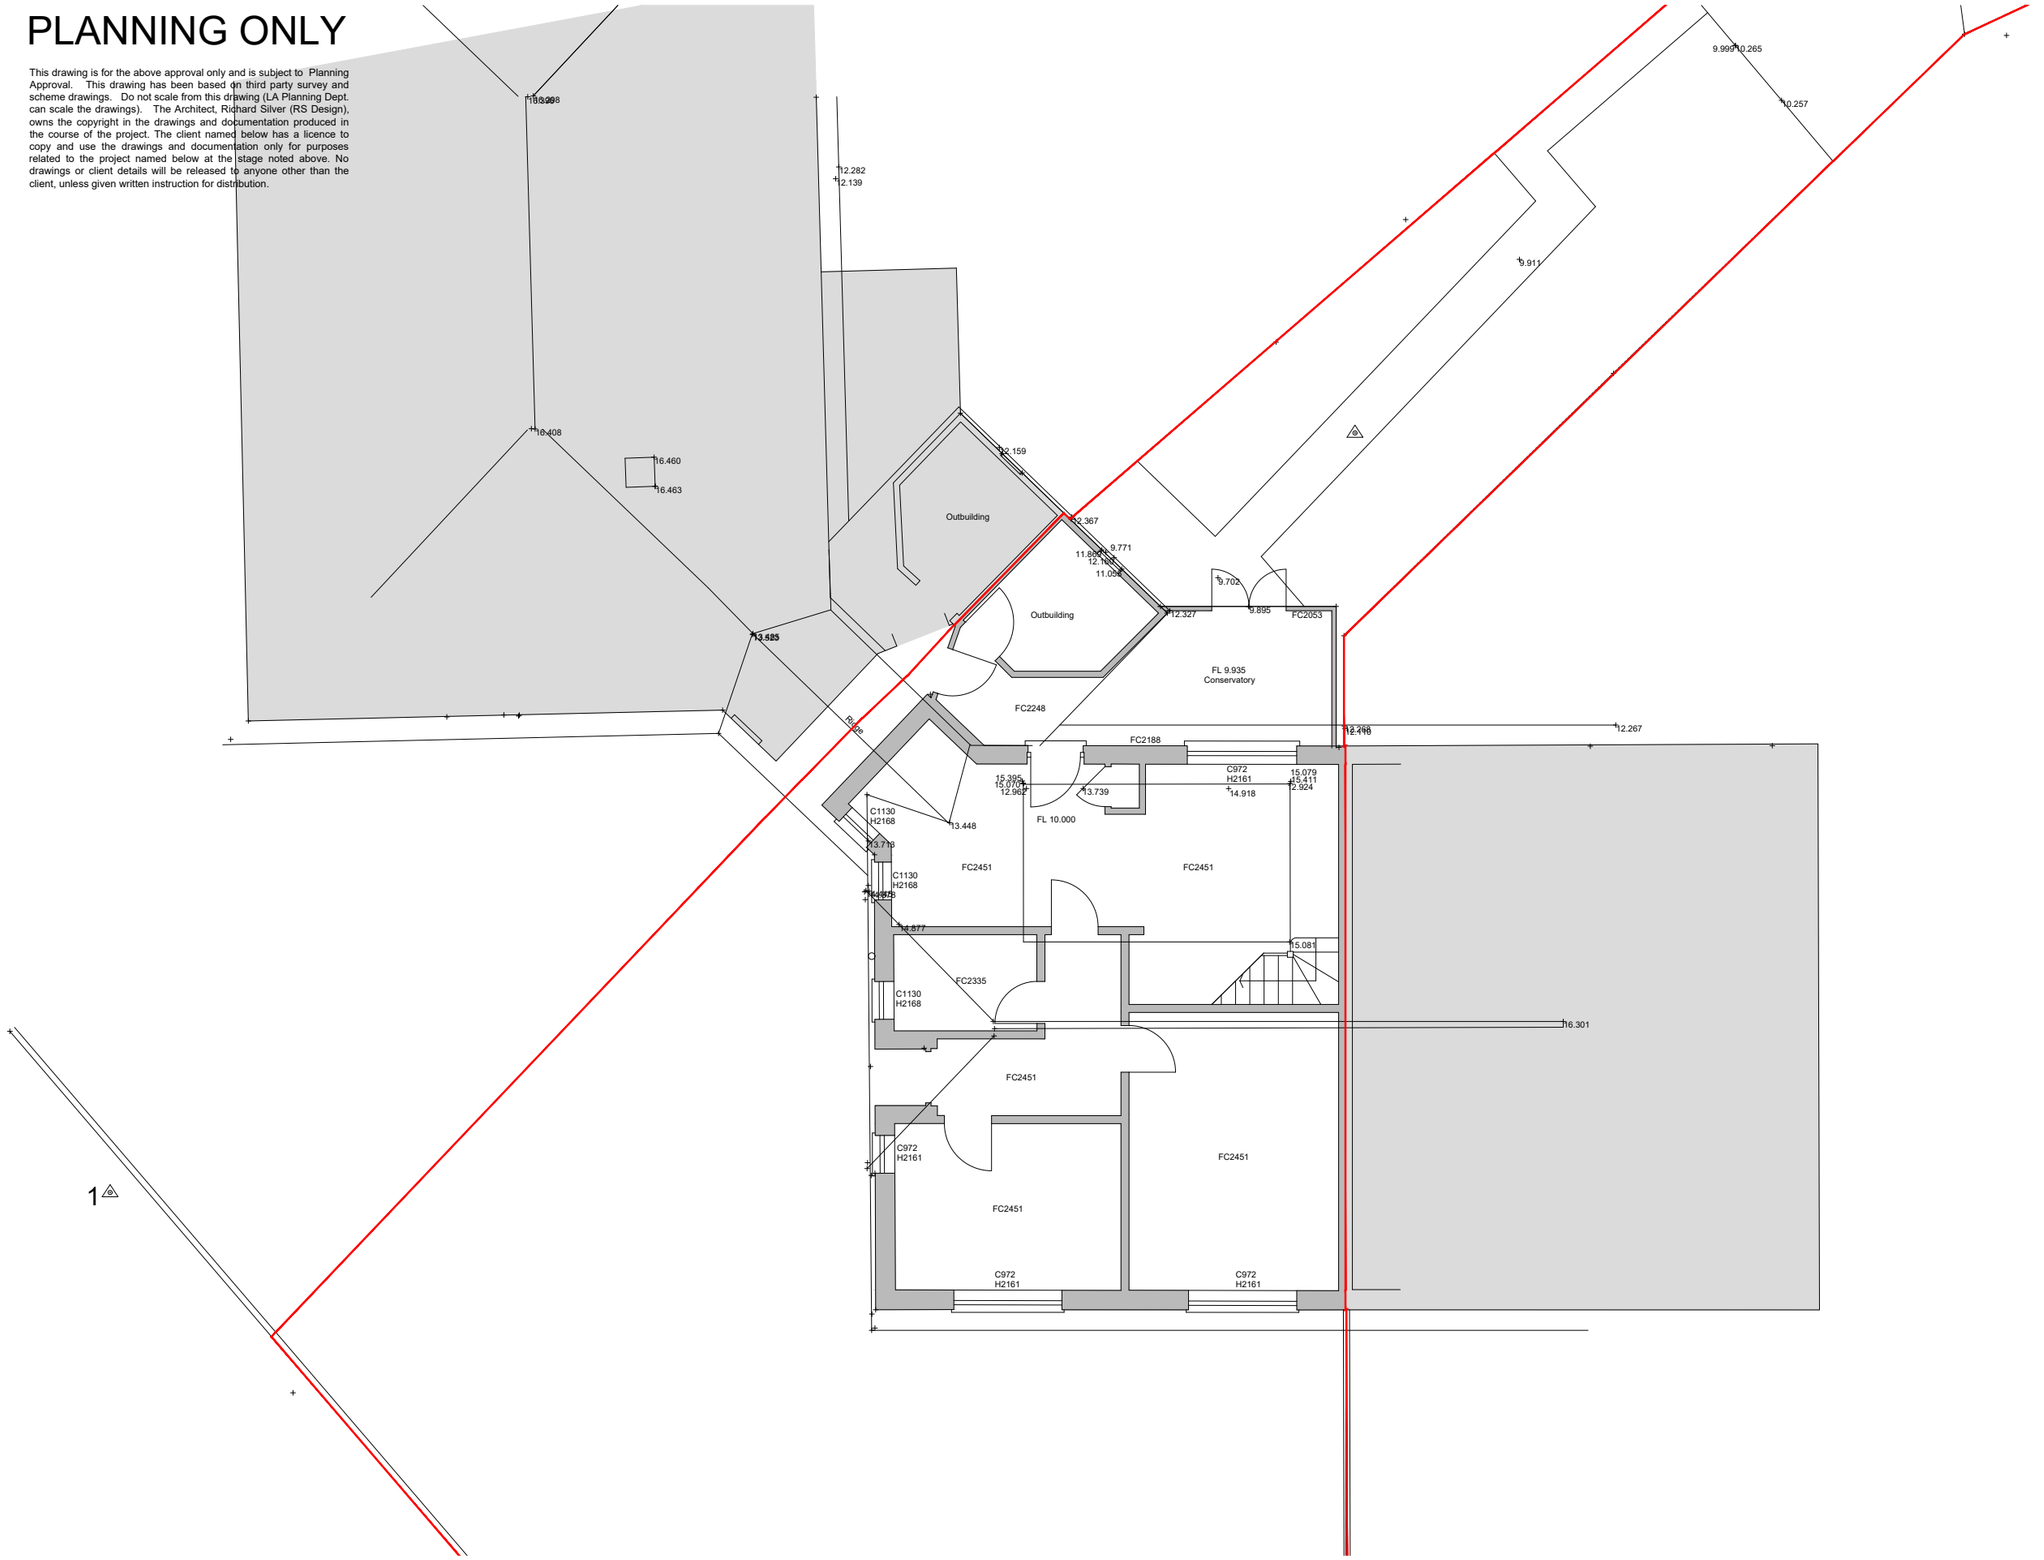

RS DESIGN STUDIO 115 SURRENDEN ROAD BRIGHTON EAST SUSSEX BN1 6WB rs@rsdesign-architect.com	43 Manor Hall Road		
	CLIENT Kirby	PROJECT 43 Manor Hall Road	DATE December 2023 / DRAWN RS
	SCALE 1:100 @ A3	DRAWING Ground Floor Plan as Existing	DRAWING NO 23928 E 02 / REV -