LOCATION PLAN. SCALE 1:1250

N

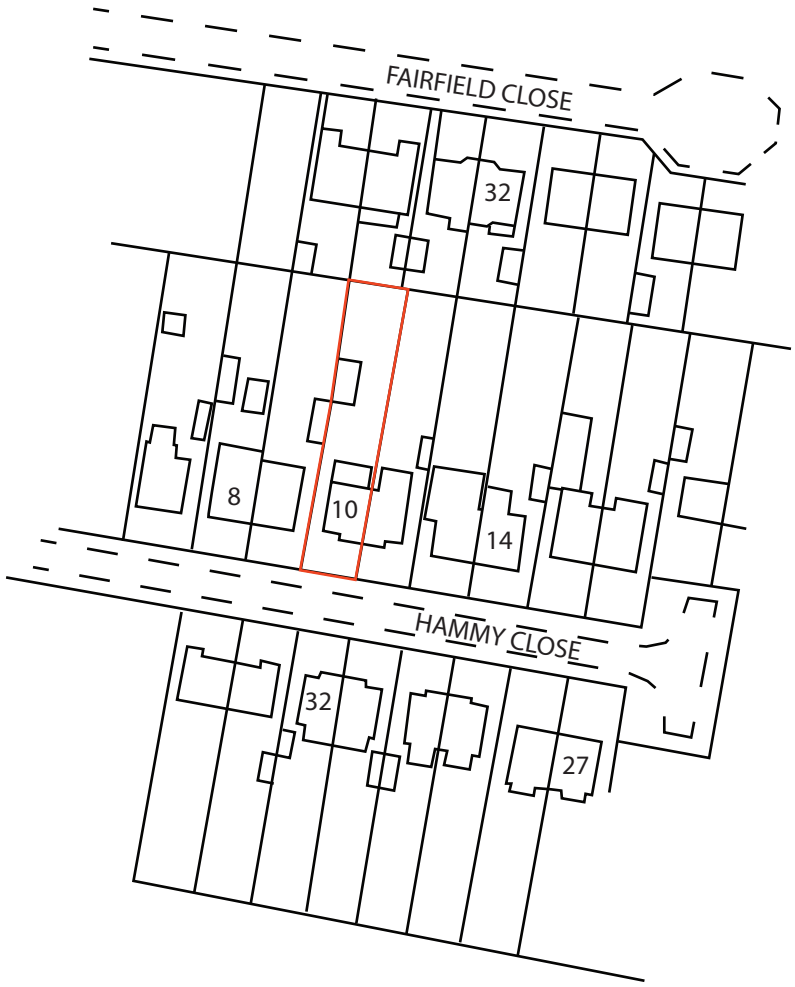


© copyright

ED63 ELEMENTAL DESIGN

elementaldesign63@gmail.com
07799 402 870
07754 093 904

10 HAMMY CLOSE
SHOREHAM BY SEA

**Drawing Title:**
**LOCATION PLAN**

1:1250 Scale Bar
10m 20m 30m 40m

| LOCATION PLAN | SCALE | 1:1250 | A4 | Drawing No.-10HC.LP | Rev: | Drawn by - A.Ramus | Date: 10-12-2021 |
|---|---|---|---|---|---|---|---|