
SITE PLAN

DWG No DFG/408/9340/3

ADUR & WORTHING PLANNING SERVICES

PLAN AWDM/0764/12

DATE VALID 21 JUN 2012

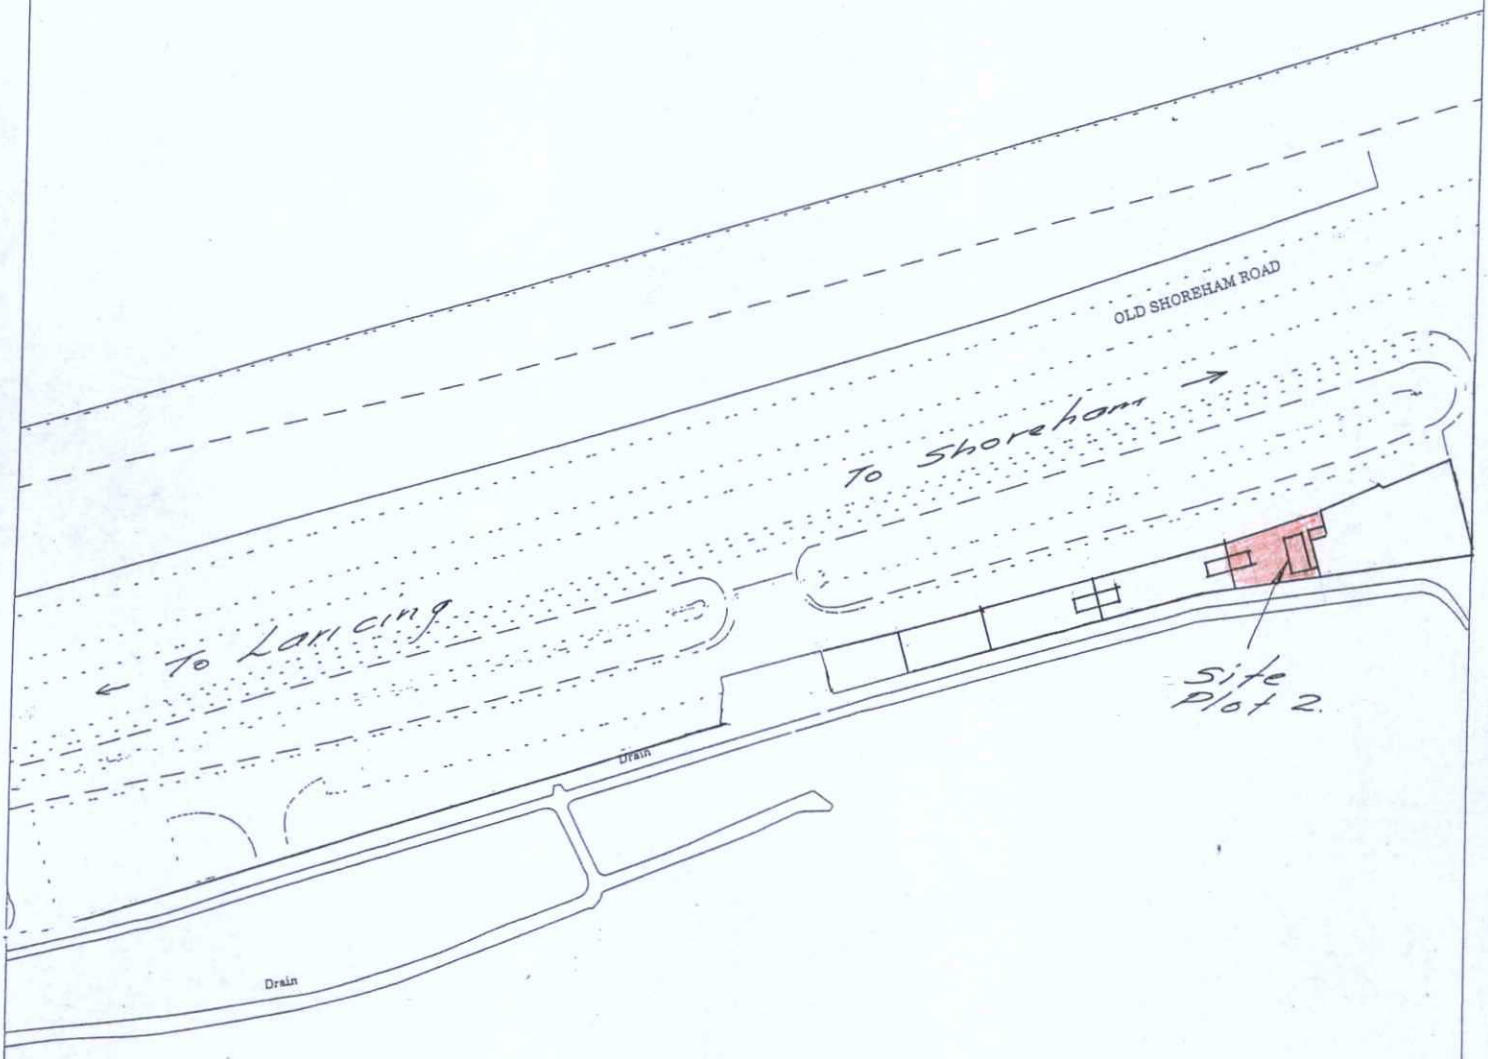

WITHY PATCH.

[OFF A27 NORTH OF SHOREHAM AIRPORT.]

This map is reproduced from Ordnance Survey material with the permission of Ordnance Survey on behalf of the Controller of Her Majesty's Stationery Office. Crown Copyright. Unauthorised reproduction infringes Crown copyright and may lead to prosecution or civil proceedings.
Adur District Council. Licence Number LA076945. 17/05/02

Scale 1:1250