ADUR & WORTHING
PLANNING SERVICE
PLAN AWDM/0964/12
DATE
ALID 21 JUN 2012

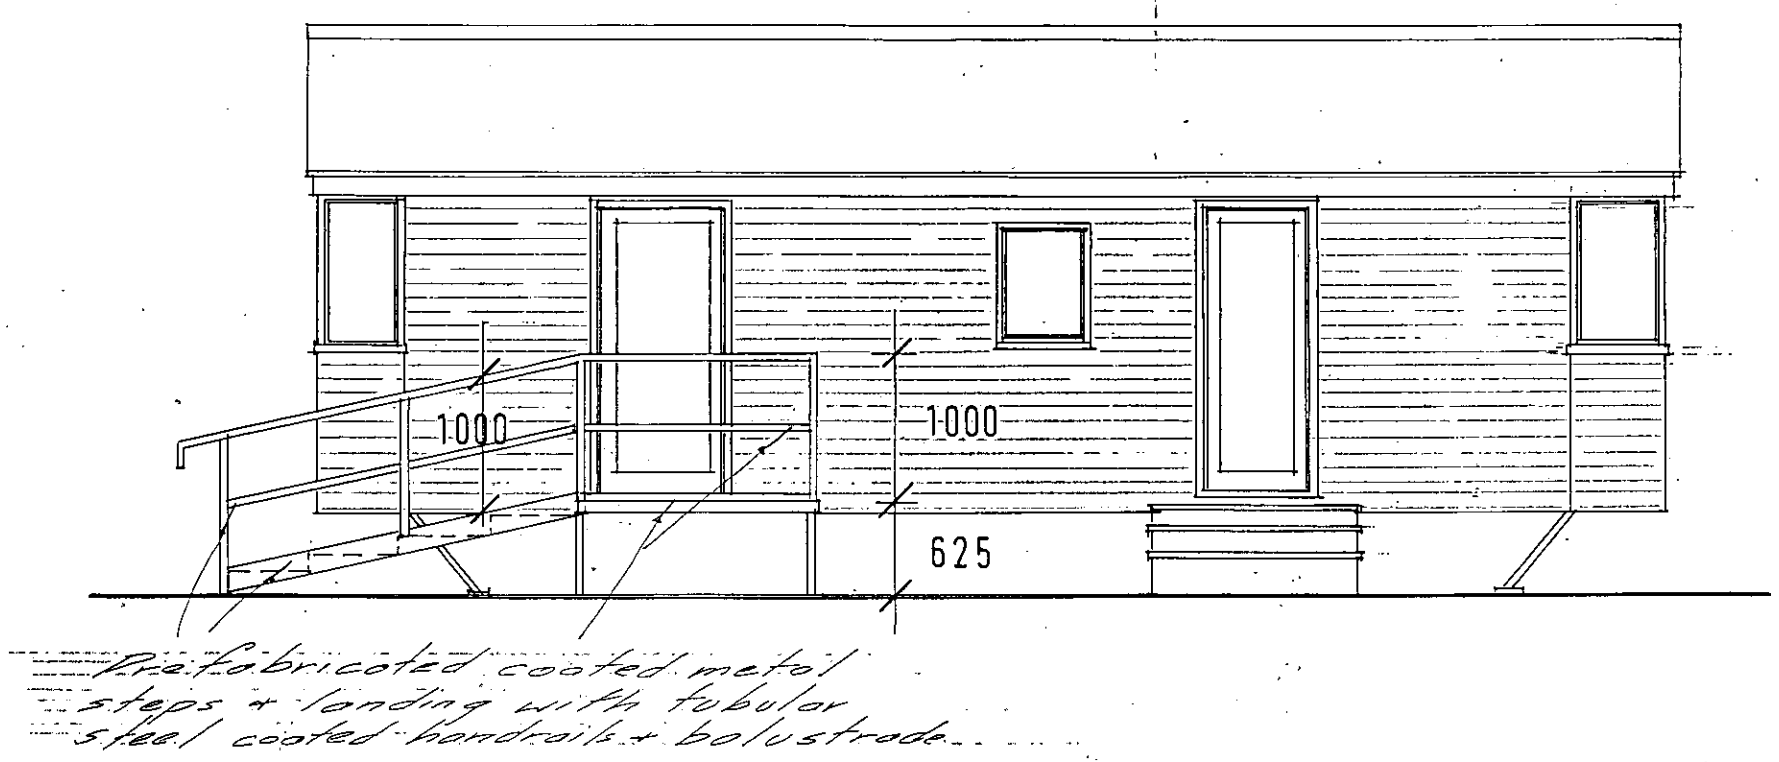

SIDE ELEVATION 1:50

DWG No DFG/408/9340/2

INSTALLATION OF NEW STEPS & LANDING TO SIDE LEFT HAND DOOR
TO MOBILE HOME AT PITCH 2 WITHY PATCH CARAVAN PARK
OLD SHOREHAM ROAD · LANCING