


ADUR & WORTHING
PLANNING SERVICES
PLAN AWDM/0765/12
DATE VALID 21 JUN 2012

0 10m


Scale bar 1:50

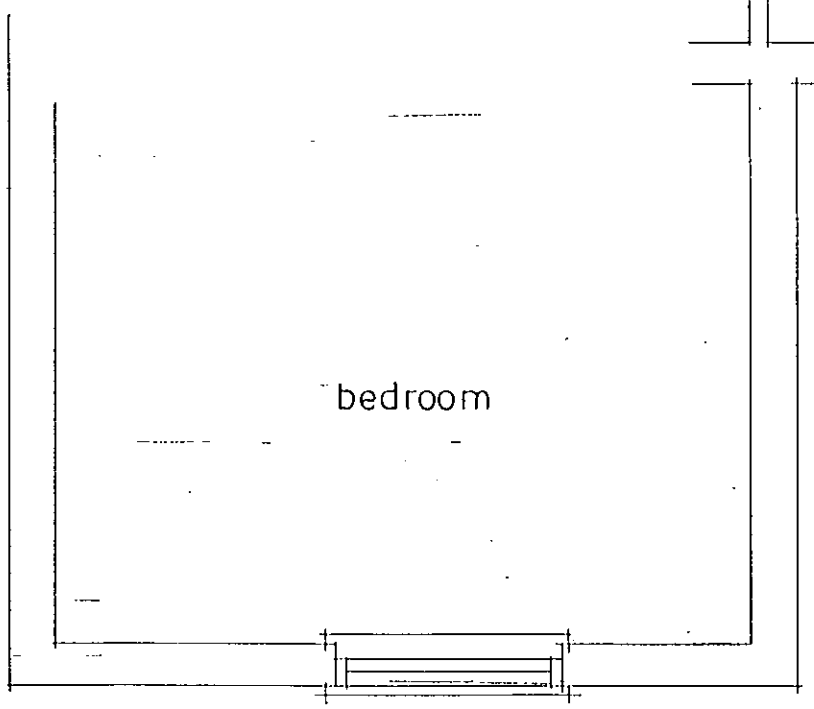

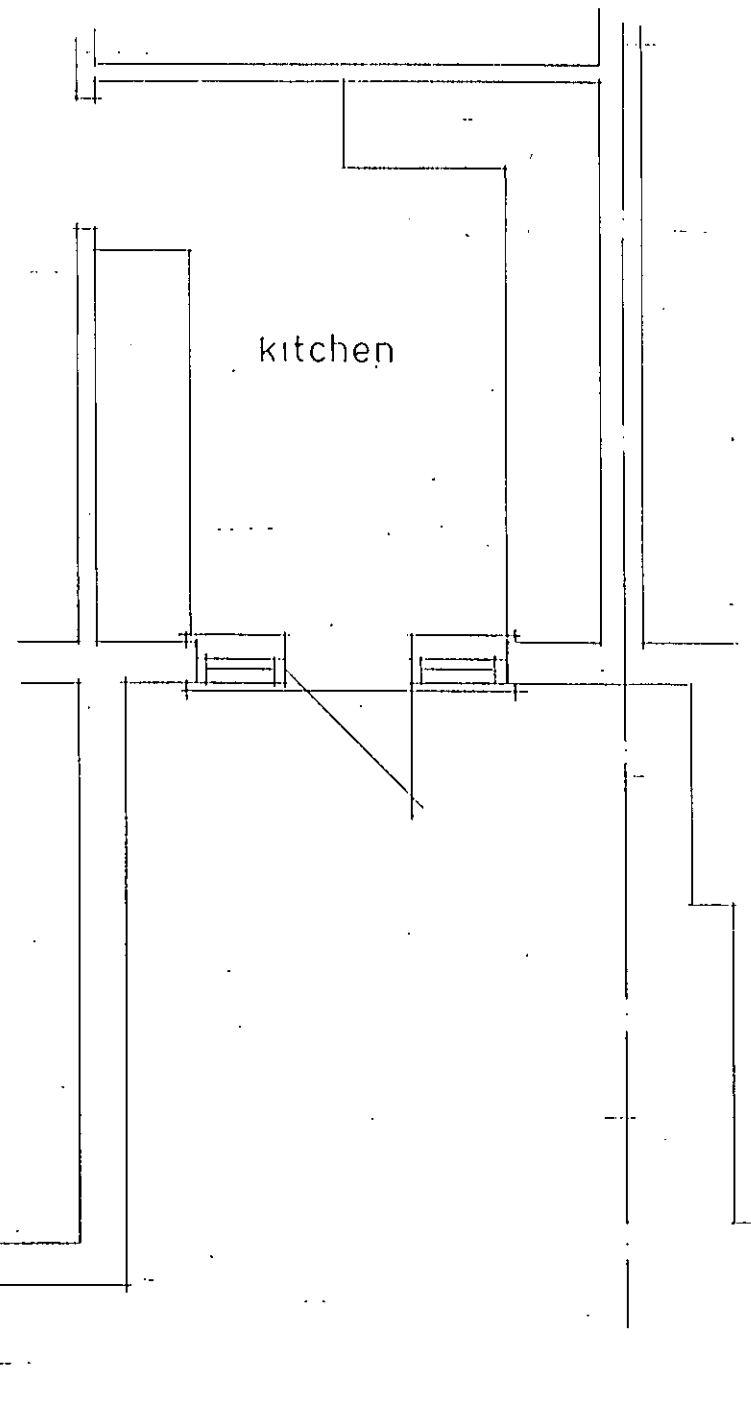

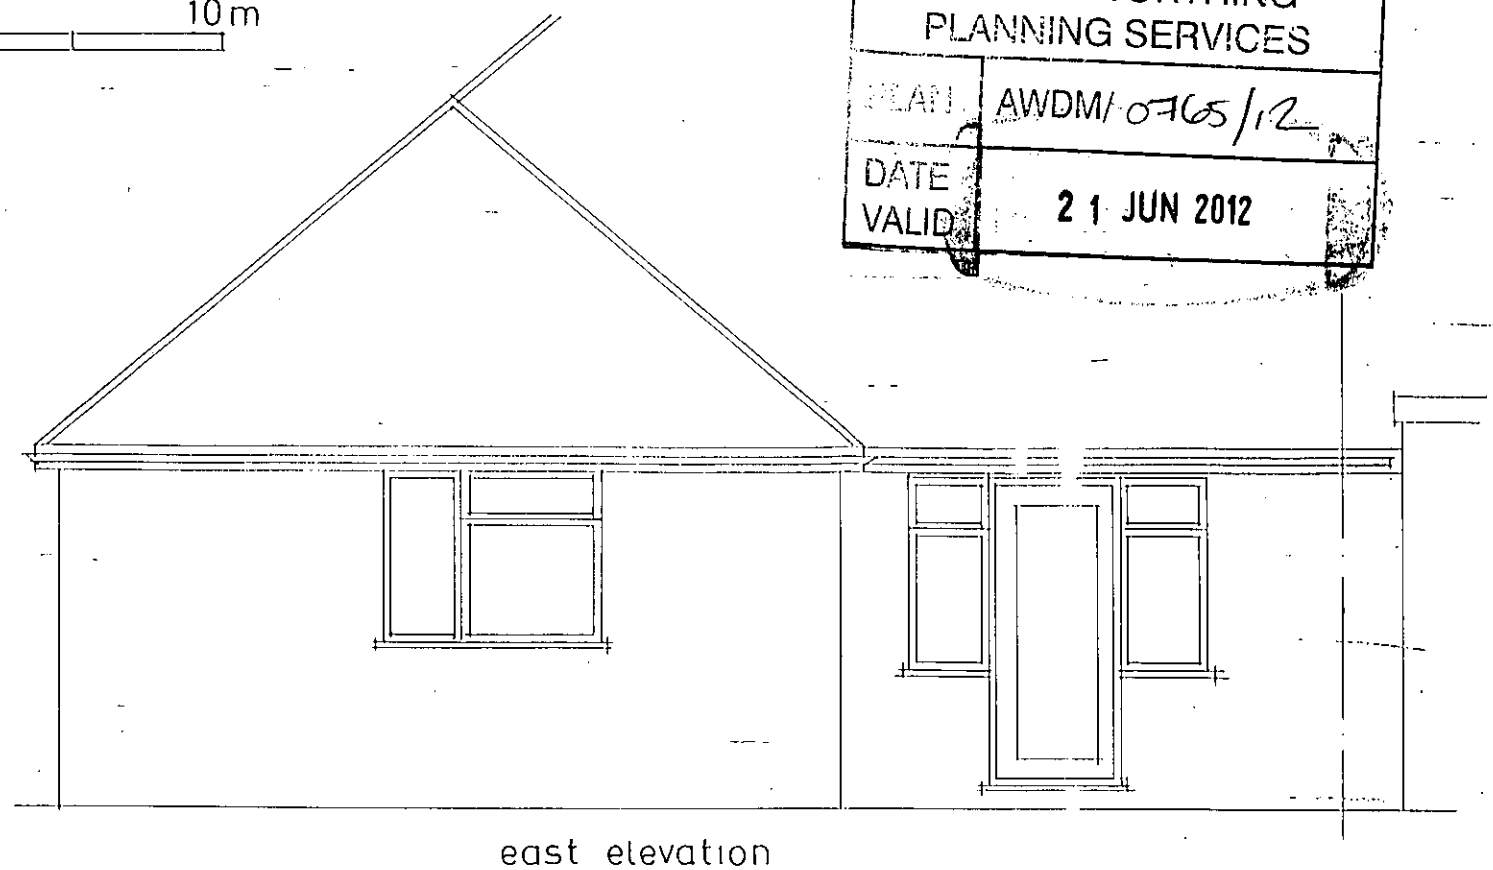

east elevation

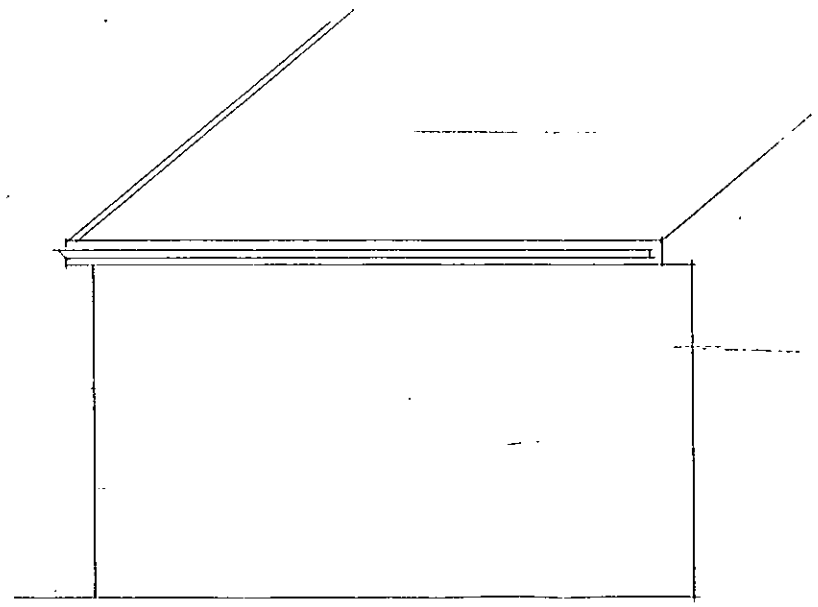

north elevation

Existing Layout
22 Millcroft Avenue
Southwick
Scale 1:50
Drng no 467/02