
0 10m

Scale bar 1:50

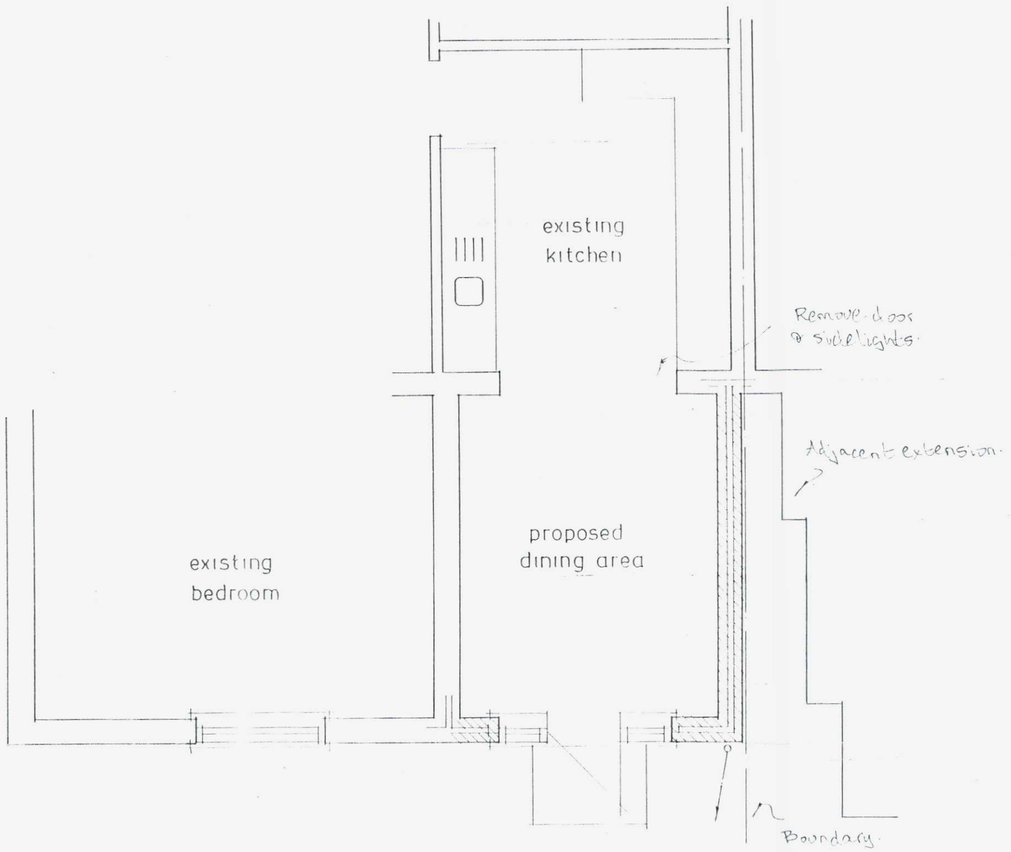







east elevation

north elevation

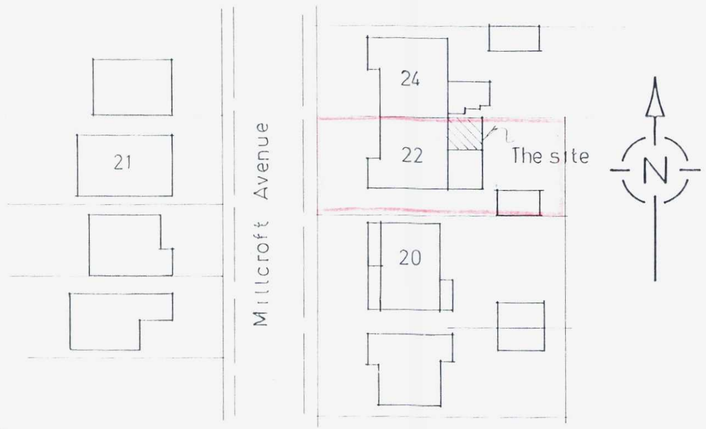


Block Plan 1:500

NOTES

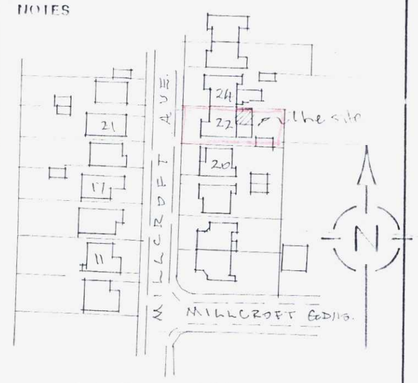


Site Plan 1:1250

| | | |
|---|---|---|
| A | Date | Revisions |

(C) copyright

ADUR & WORTHING PLANNING SERVICES

| | |
|---|---|
| PLAN | AWDM/0965/12 |
| DATE VALID | 21 JUN 2012 |

Client

Mr & Mrs. N. Franklin

Job Title

Proposed Extension

Drawing Title

22 Millcroft Avenue
Southwick

Scale 1:50

Date | Drawn by

Drg No. 467/01