MATERIALS:
No changes to existing rendered walls
New GRP flat roof with white soffits/ facias
White windows/ doors
Black rainwater goods as existing

NOTES:
Existing detached garage to be retained and upgraded for use as a garden leisure and exercise space for the occupants of the property.
Works to include installation of small shower/ wc for use with the exercise space.

External works to consist of new windows/ door as marked and new roof



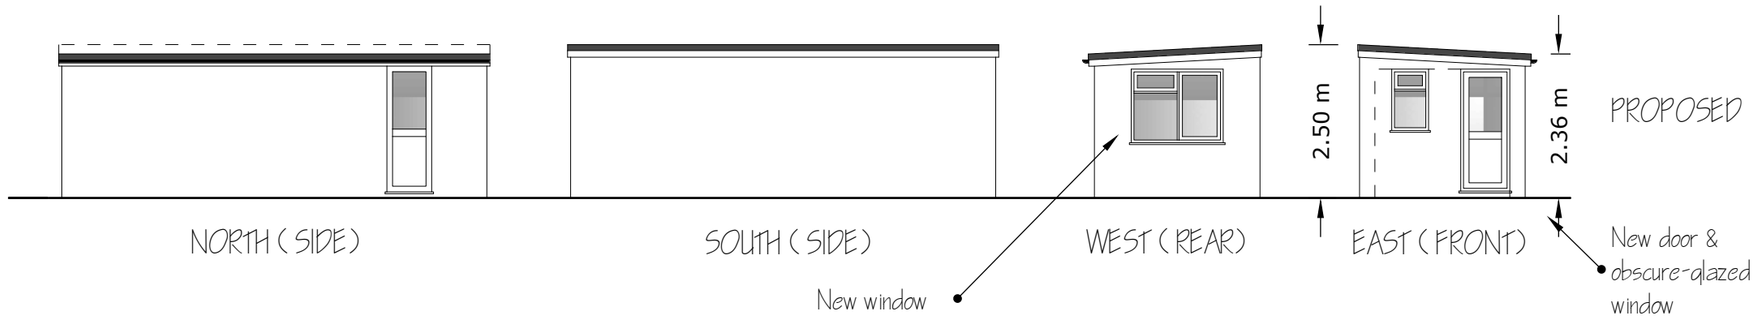

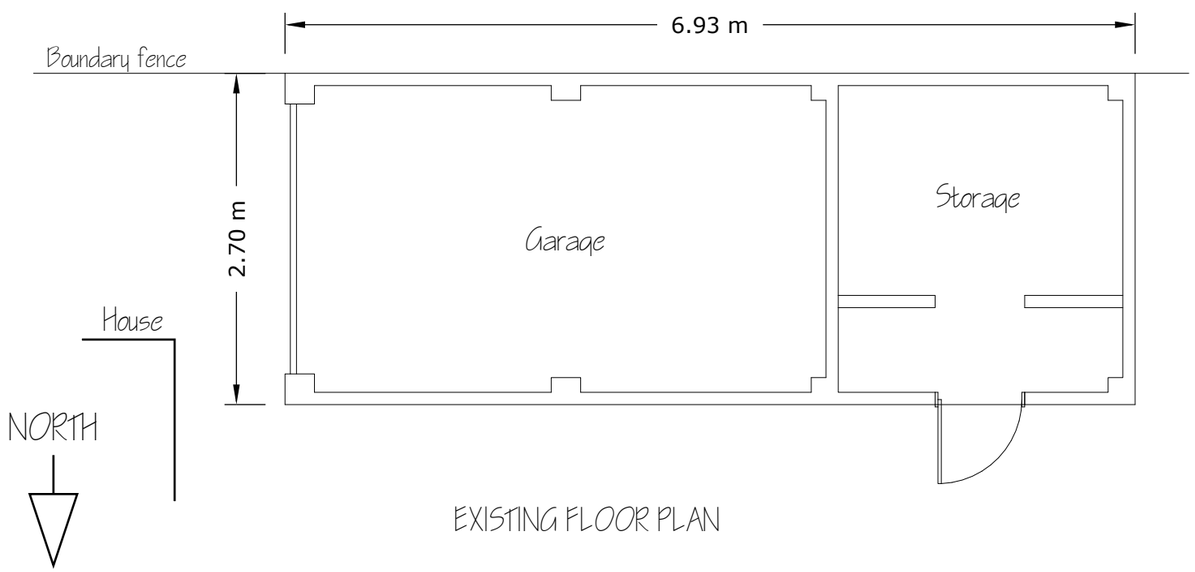

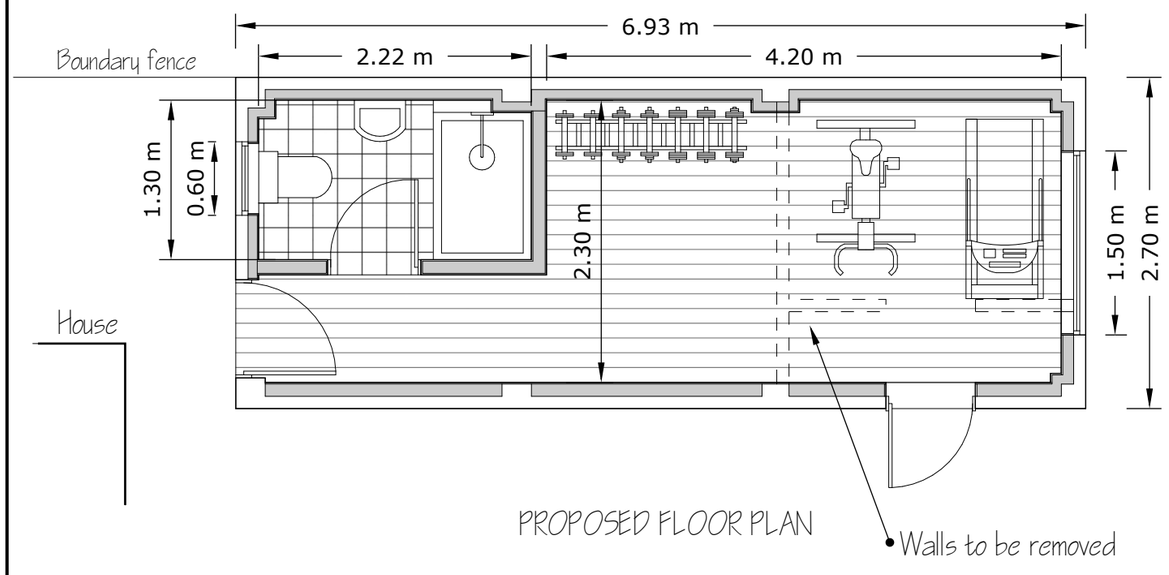

deadspace DESIGNS

WORKS TO EXISTING DETACHEDGARAGE at 17 Woodside Road, Worthing, West Sussex, BN14 7HG

DRAWING: EXISTING AND PROPOSED PLANS & ELEVATIONS
SCALE: 1:100 @ A3
DATE: 27/ 03/ 2025 DRWG No: DS/ NADIA/ 01

1:50 @ A1 paper size 0 1 2 3m
1:100 @ A1 paper size 0 1 2 3 4 5m