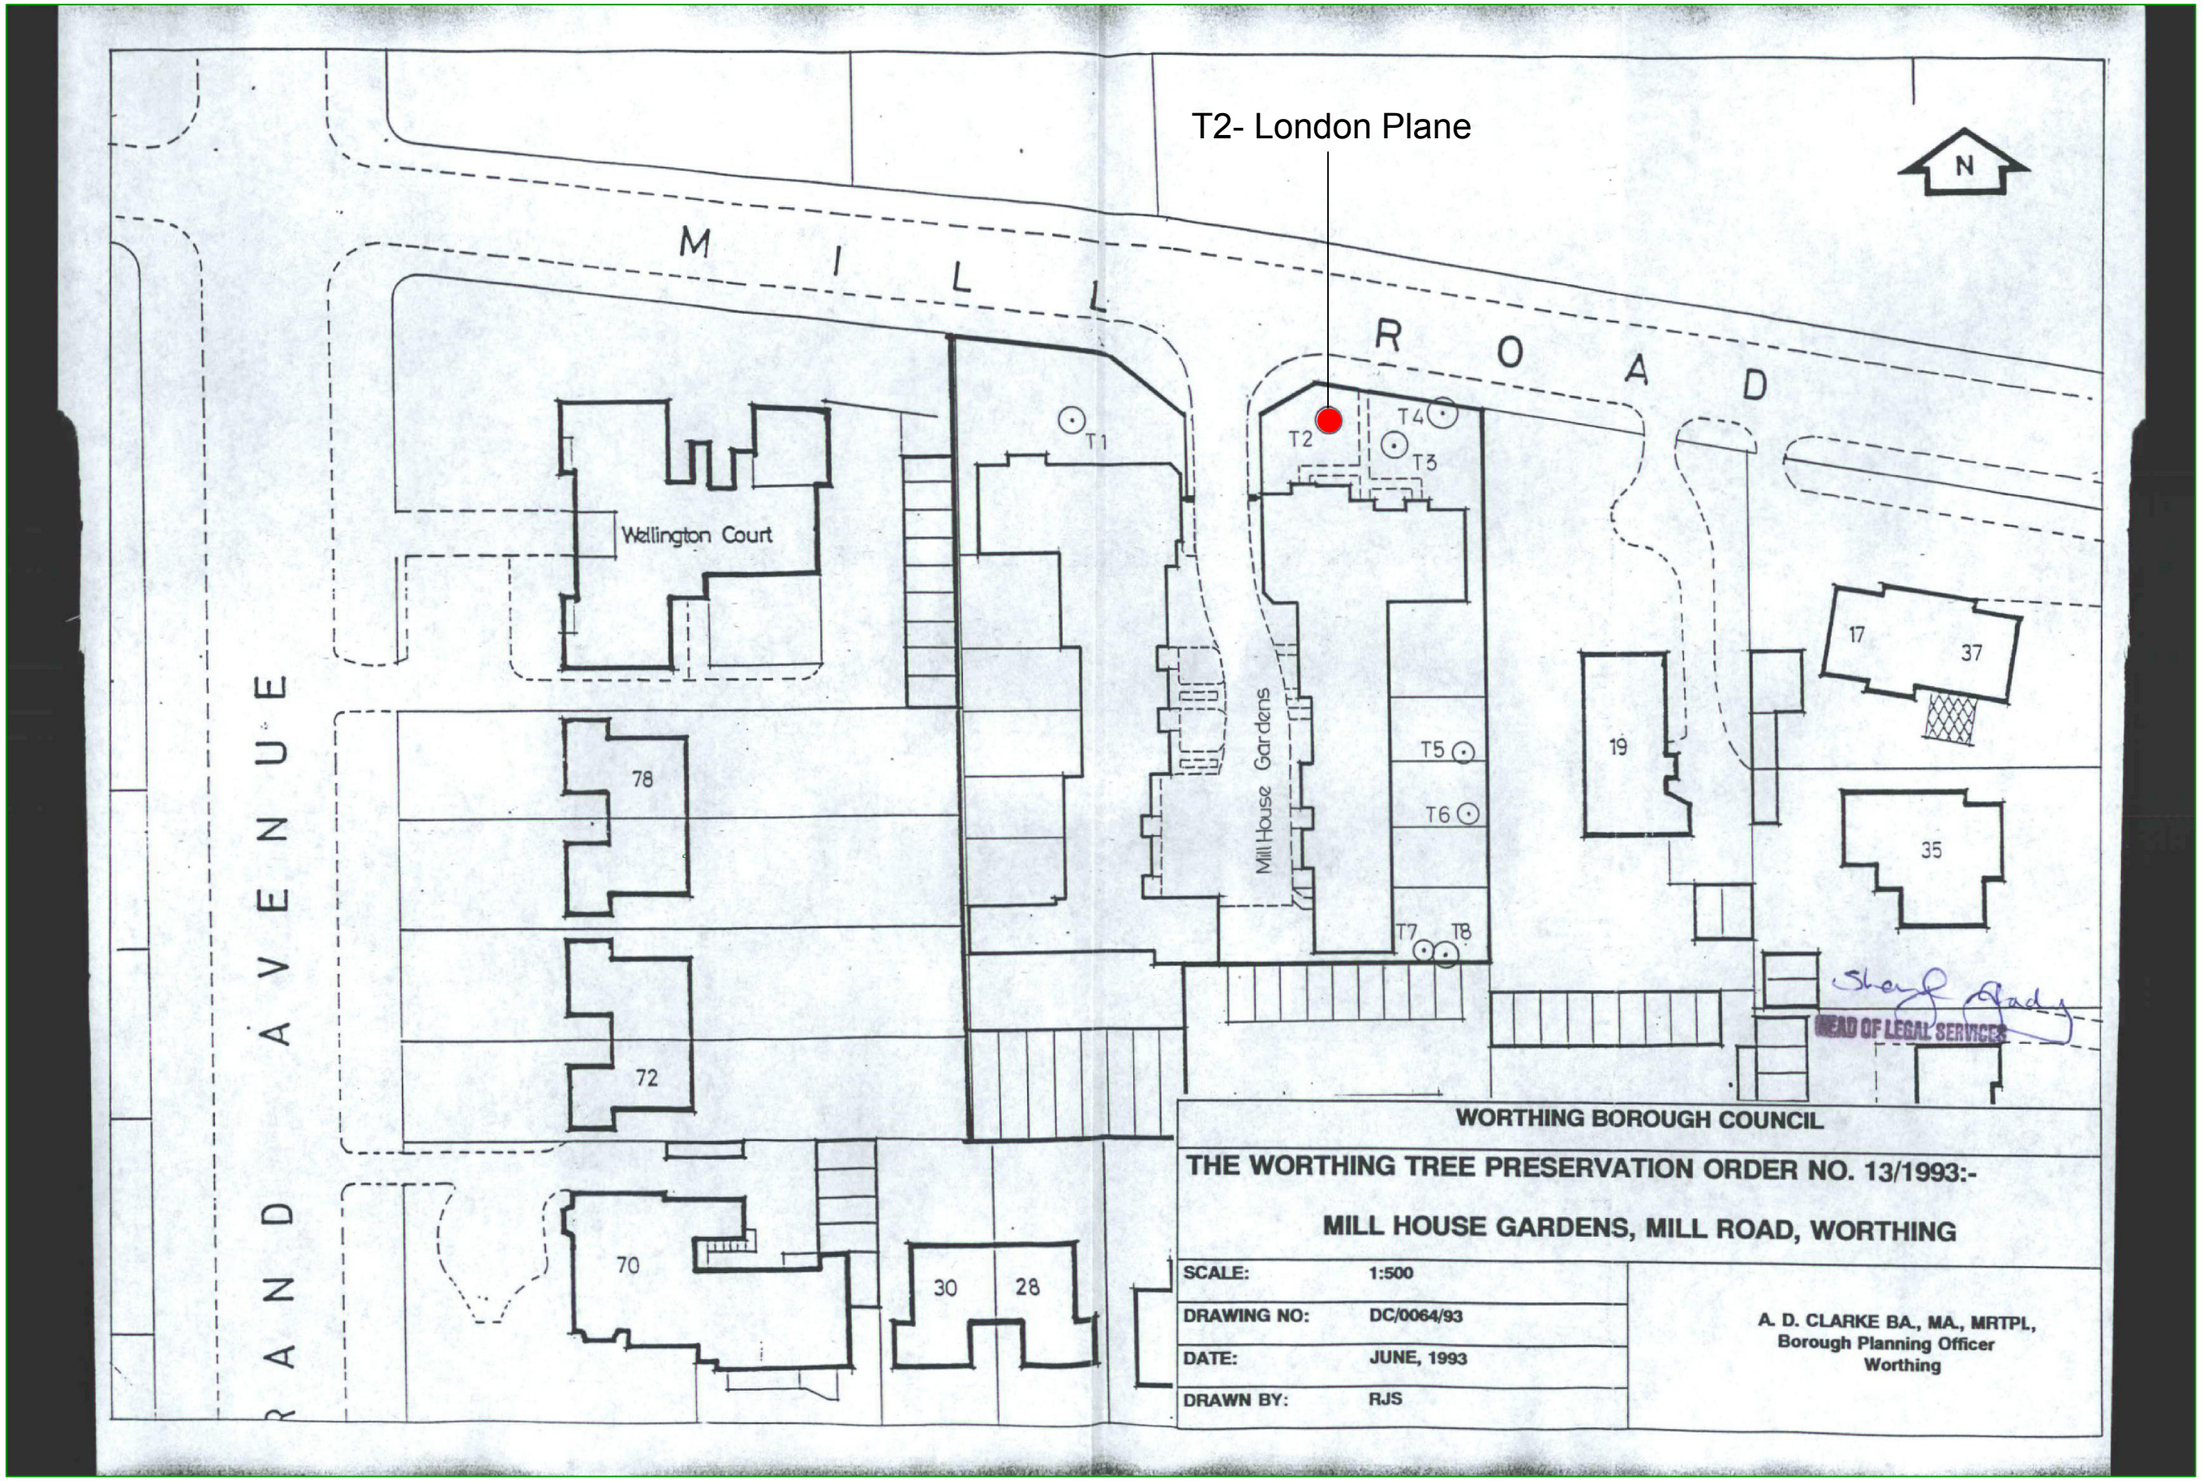

Southern Beeches Ltd

The Haven
Henfield Common North
Henfield
West Sussex
BN5 9RL

t: 01273 491886 m: 07771 803433 e: james@southernbeeches.co.uk

Client :	Chanctonbury Estates Ltd
Project :	Mill House Gardens, Mill Road, Worthing, West Sussex
Title :	Tree Preservation Order Plan
Scale :	Not to Scale
Date :	1st April 2025
Dwg No :	TSP1_MG_25
Rev :	-