0 5 10 15 20 25m

scale bar 1:500 @ A4

NORTH

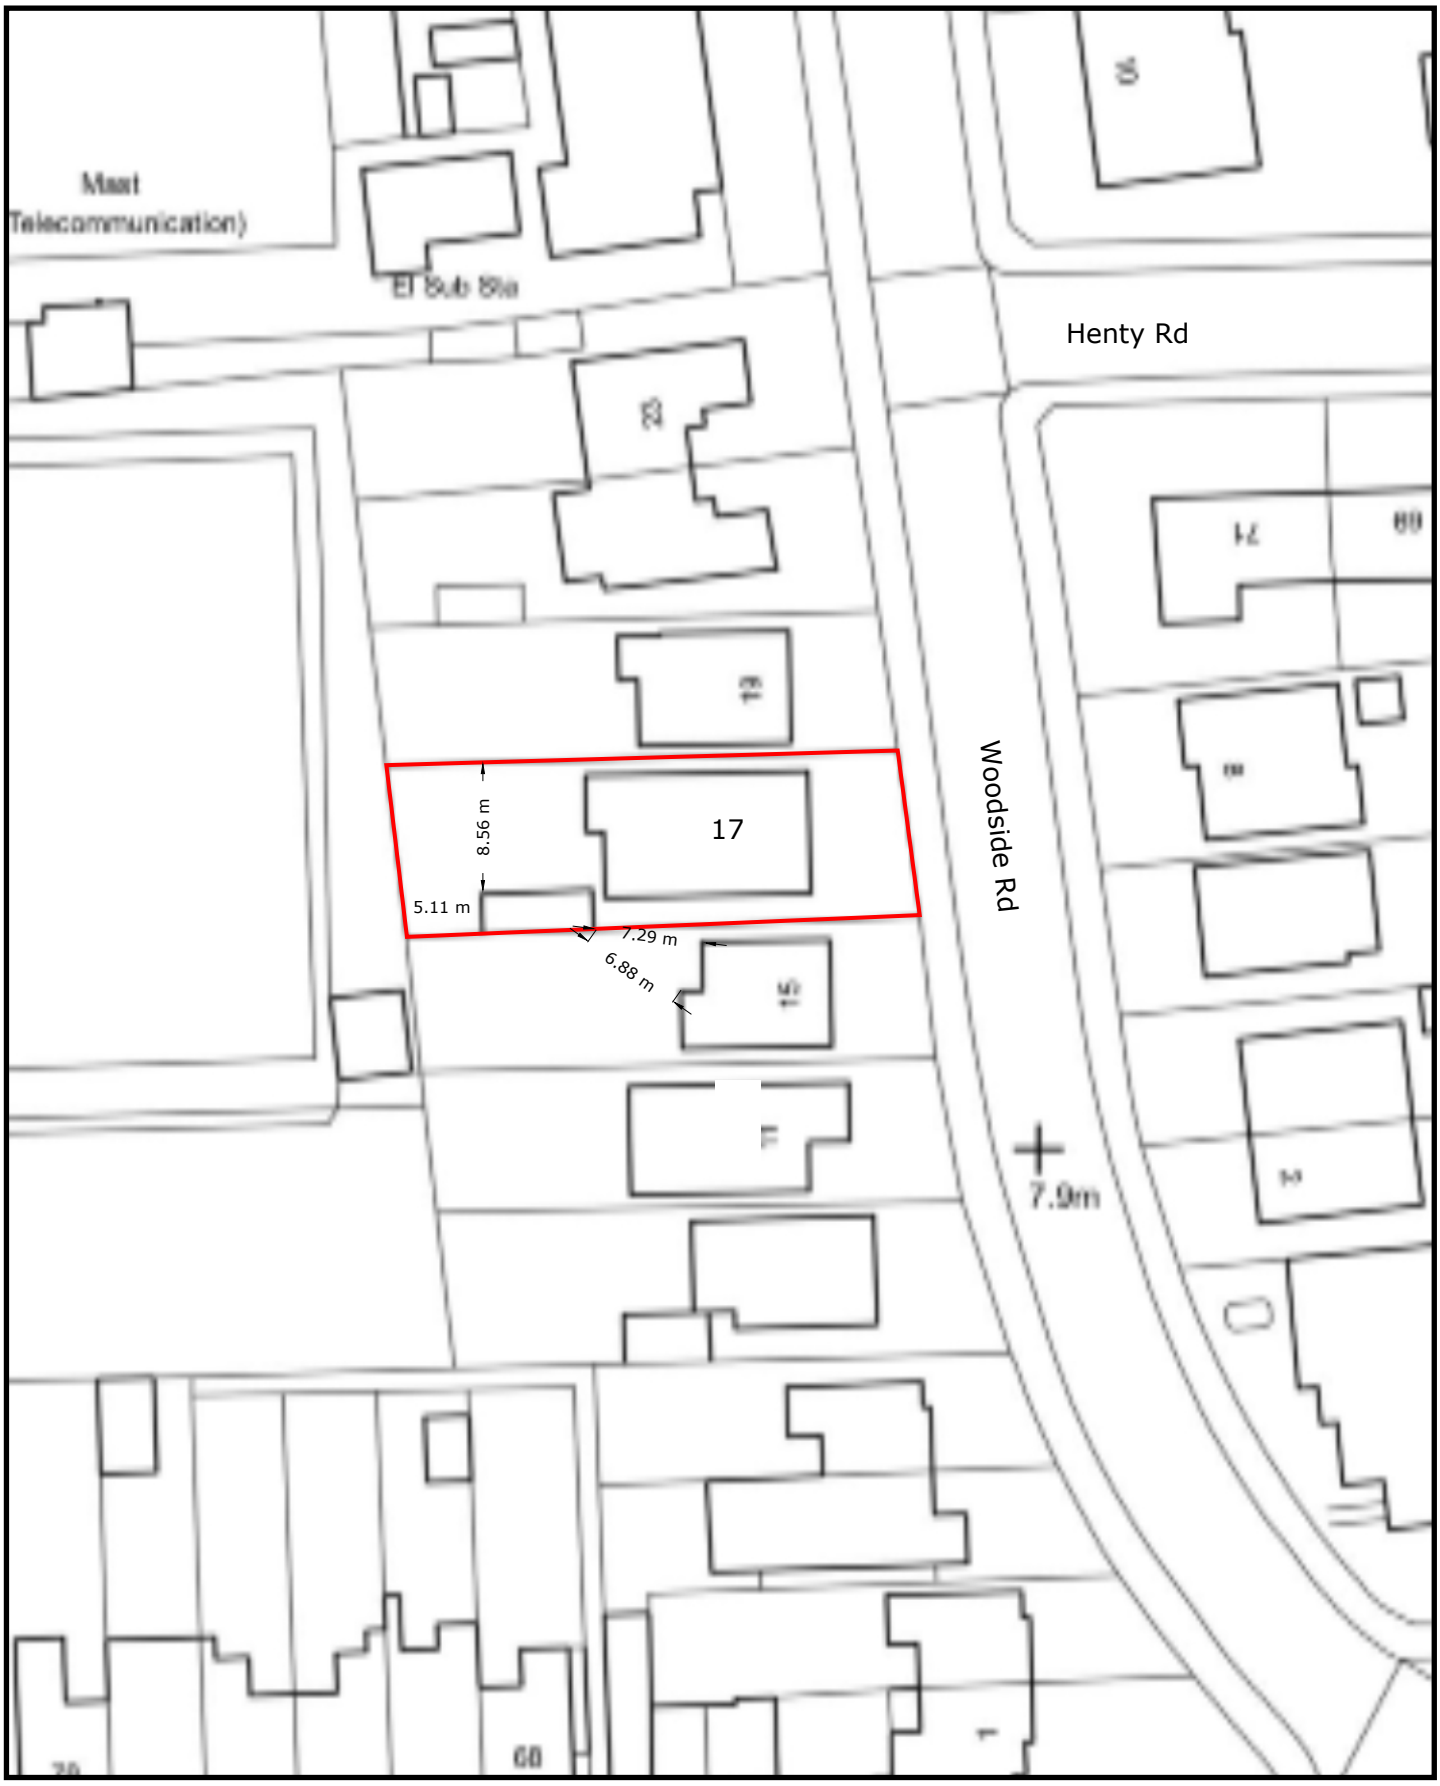

BLOCK PLAN 1:500 @ A4 PAPER SIZE
17 Woodside Road, Worthing, West Sussex, BN14 7HG
DRWG No: DS/NADIA/03 **DATE:** 09/04/25