
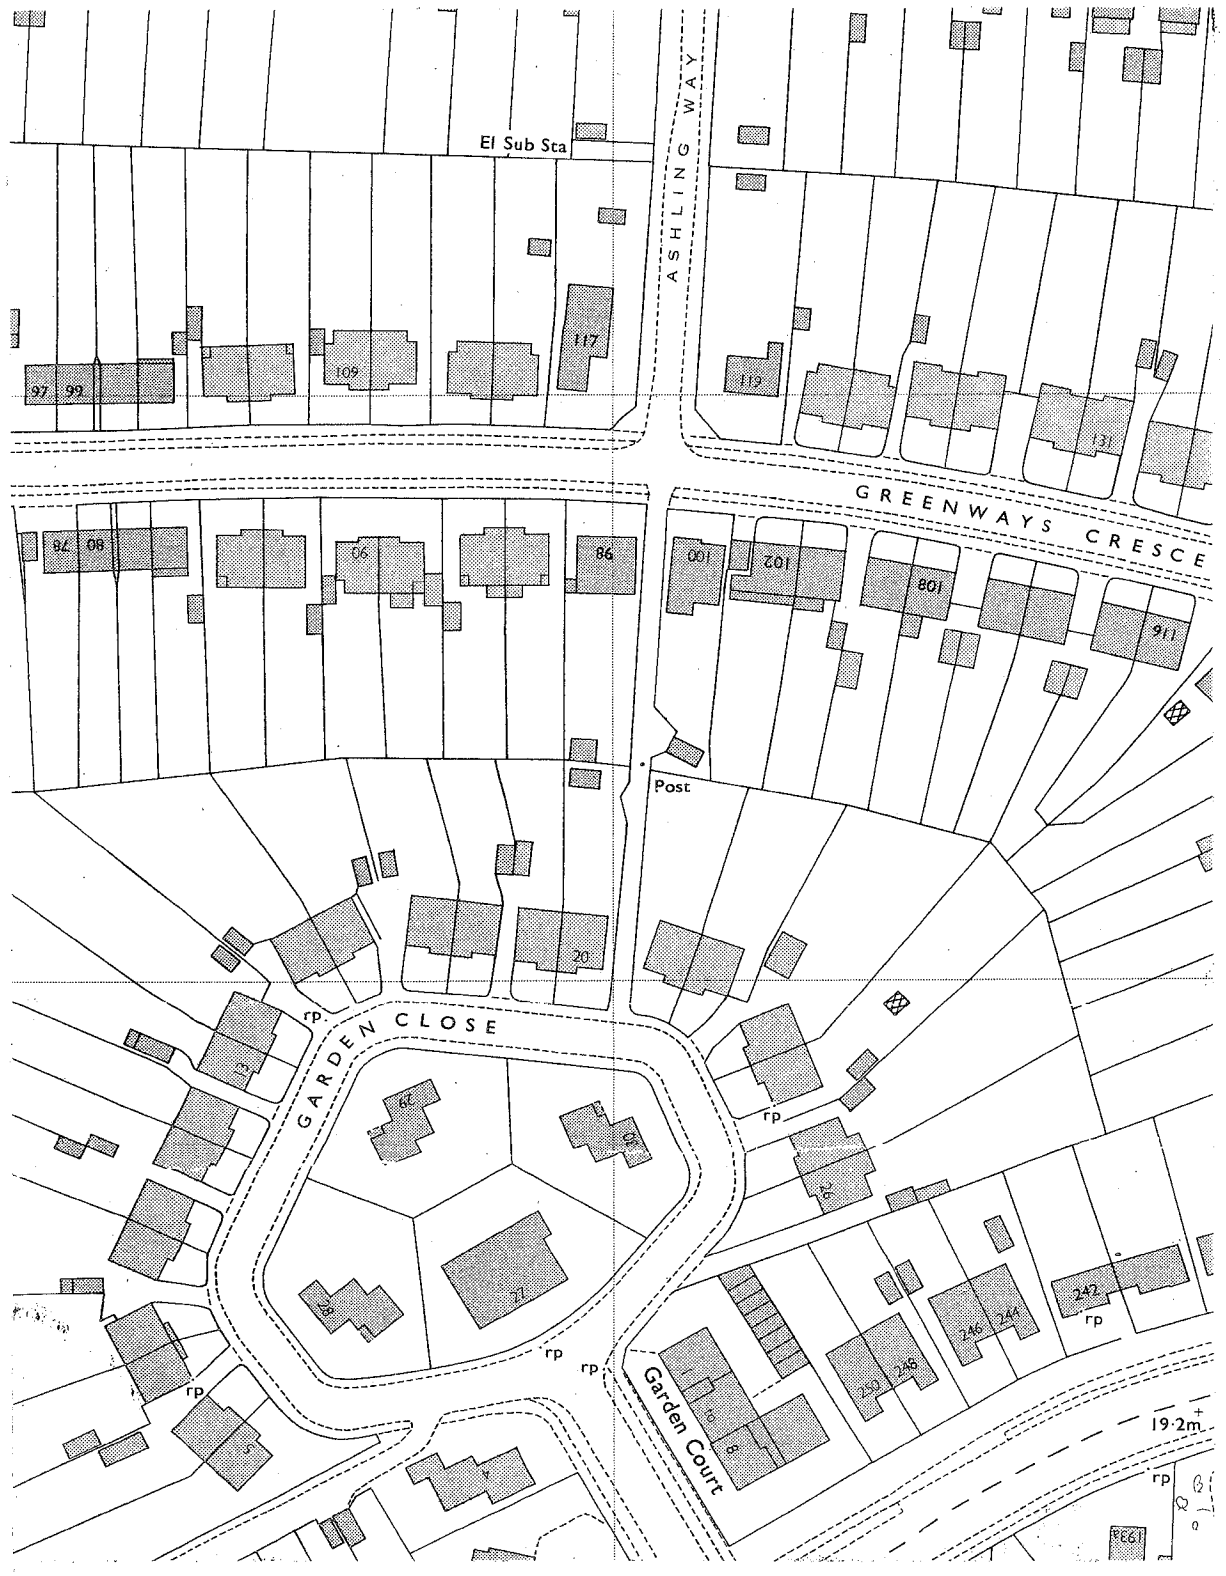


location plan

Metres
0 20 40

Scale 1:1250

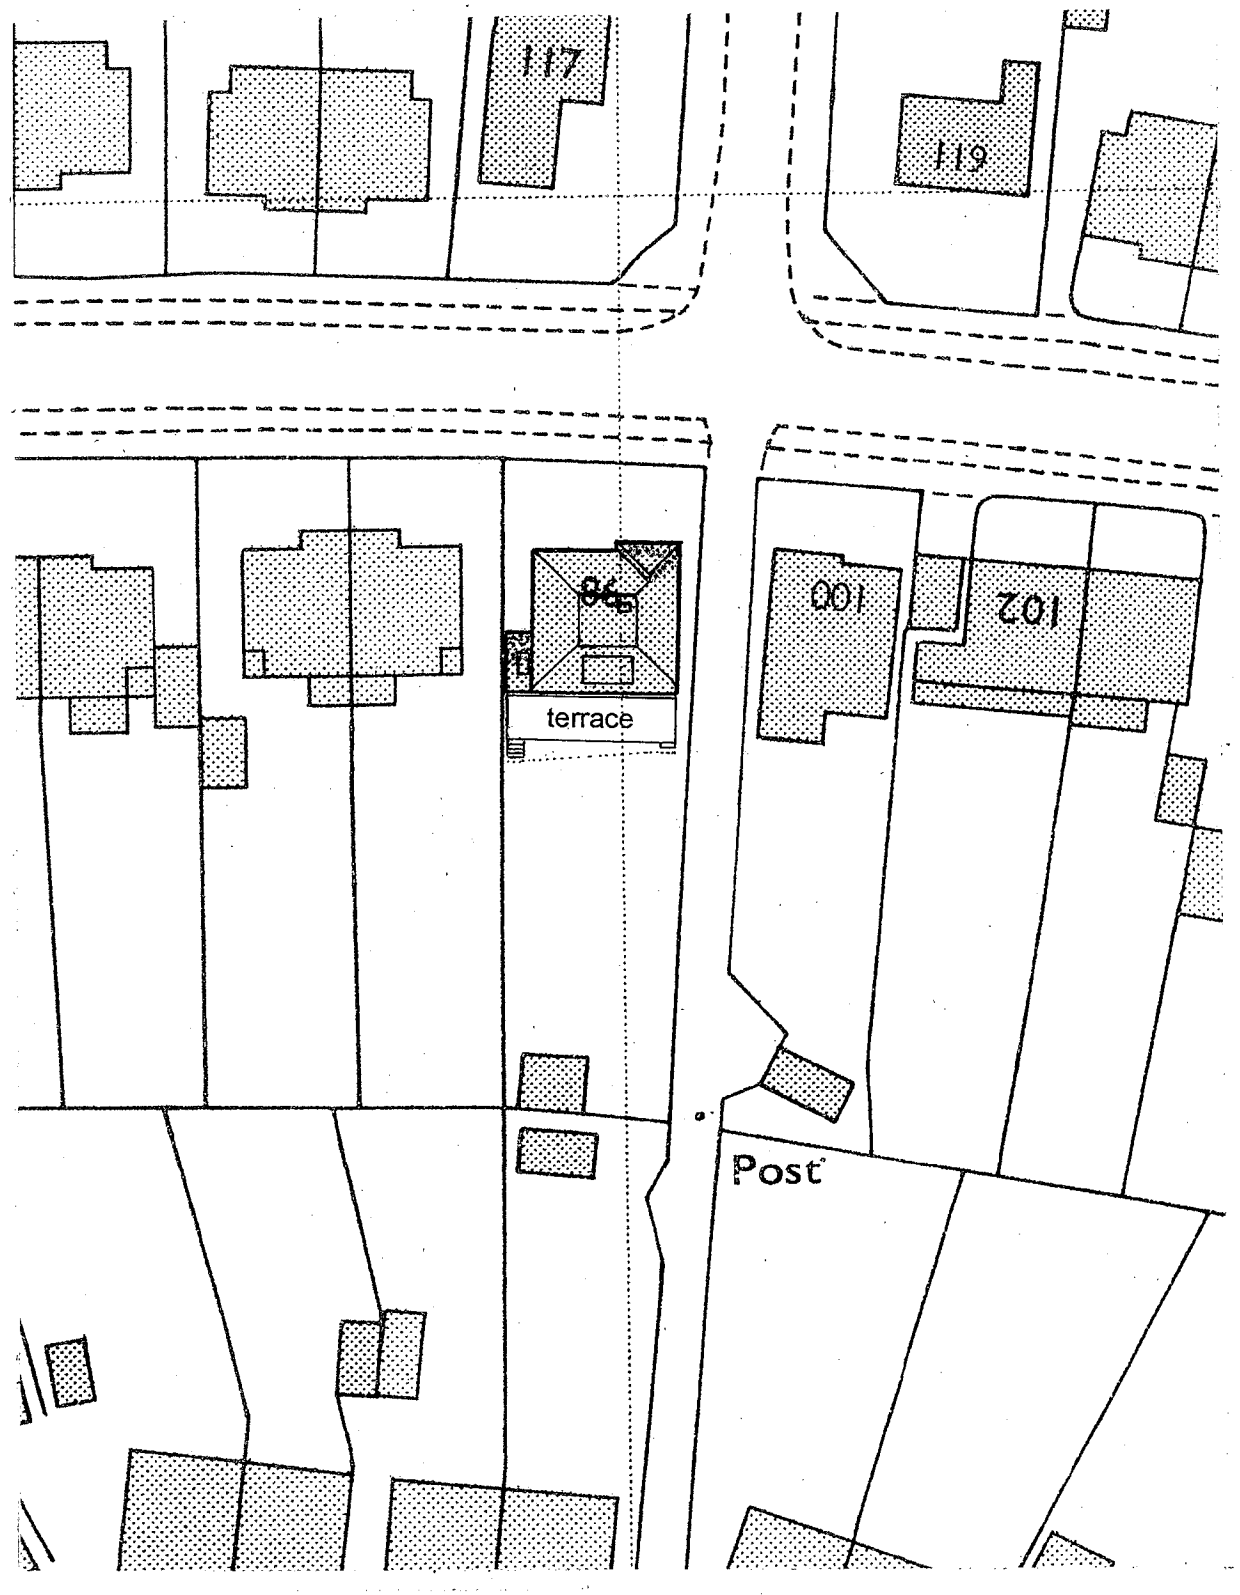

site plan

Metres
0 10 20

Scale 1:500

Do not scale off dimensions Check dimensions on site

Revisions & Notes

Scale
1 : 1250 1:500

Date
Aug 20

Drawing number
A-01 A

Revision
A

98 Greenways Cres. Shoreham-by-Sea

Drawing
plans

Robin Spence Architects
7 Rosslyn Road
Shoreham-by-Sea
West Sussex BN43 6WL

tel 01273 464311