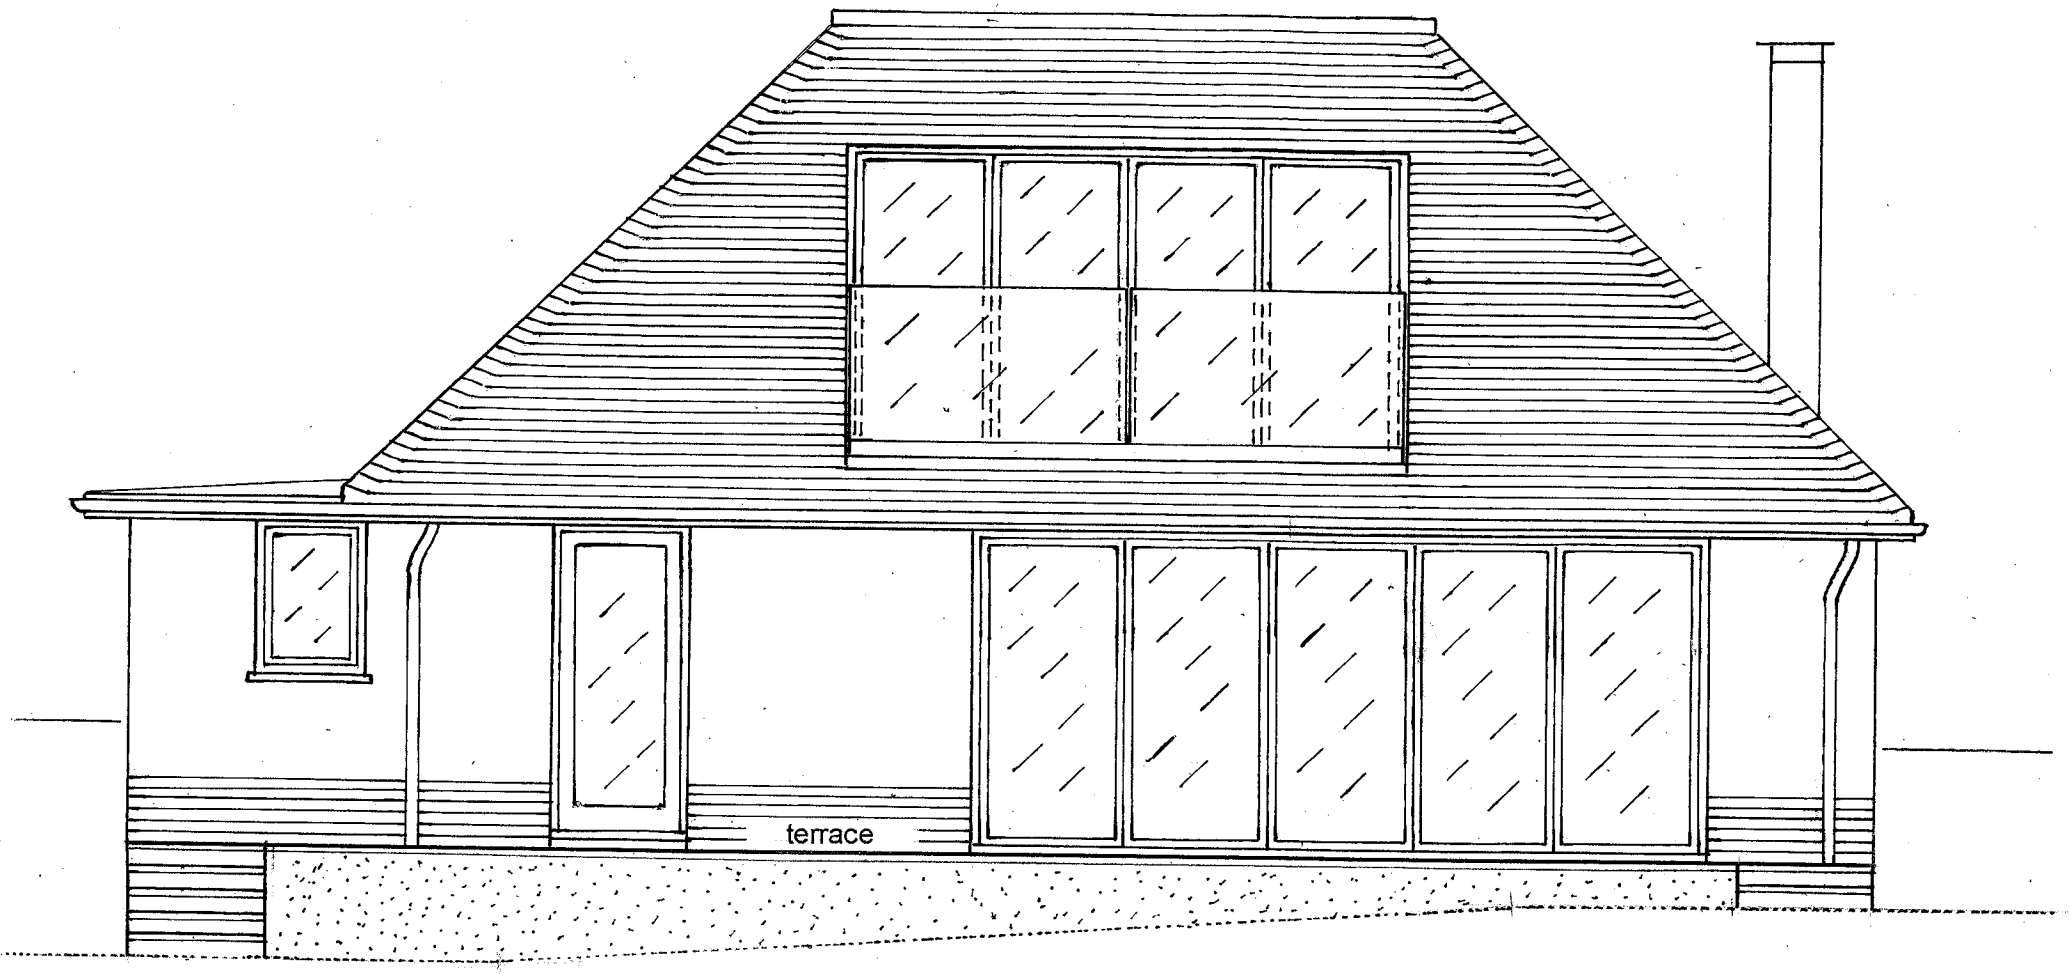


Do not scale off dimensions Check dimensions on site

Revisions & Notes

Scale
1:50

Date
Aug 2010

Drawing number
A-08 A

Revision
A

98 Greenways Cres. Shoreham-by-Sea

Drawing
south elevation

Robin Spence Architects
7 Rosslyn Road
Shoreham-by-Sea
West Sussex BN43 6WL

tel 01273 464311