




EXISTING FLOORPLANS 1:100

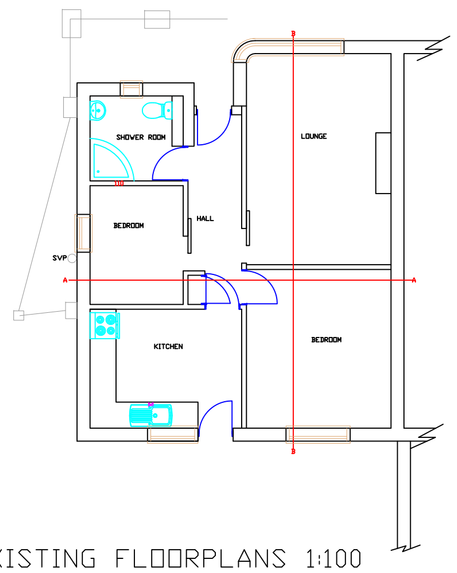


EXISTING ELEVATIONS 1:100

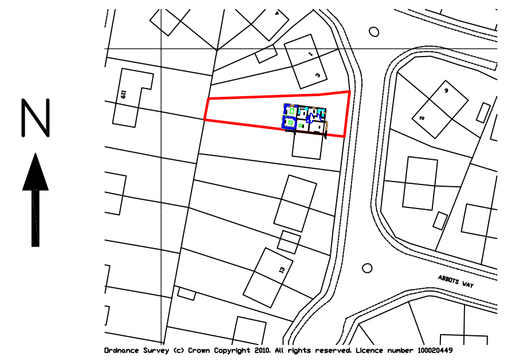

LOCATION 1:1250

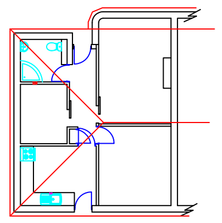


EXISTING ROOF PLAN 1:200

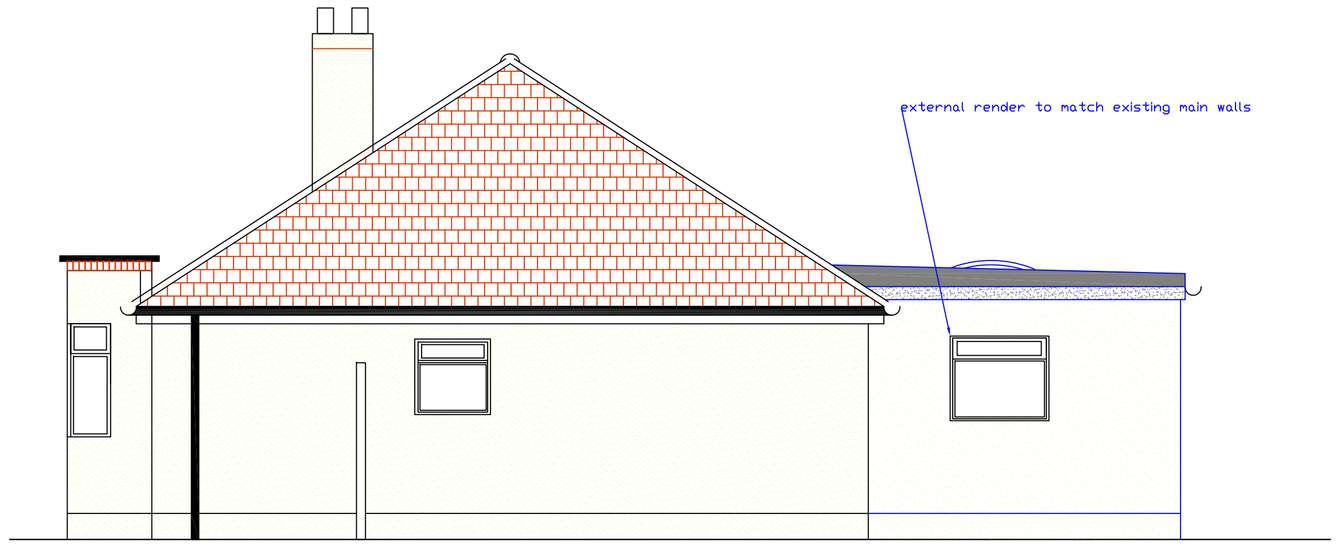





BLOCK 1:500

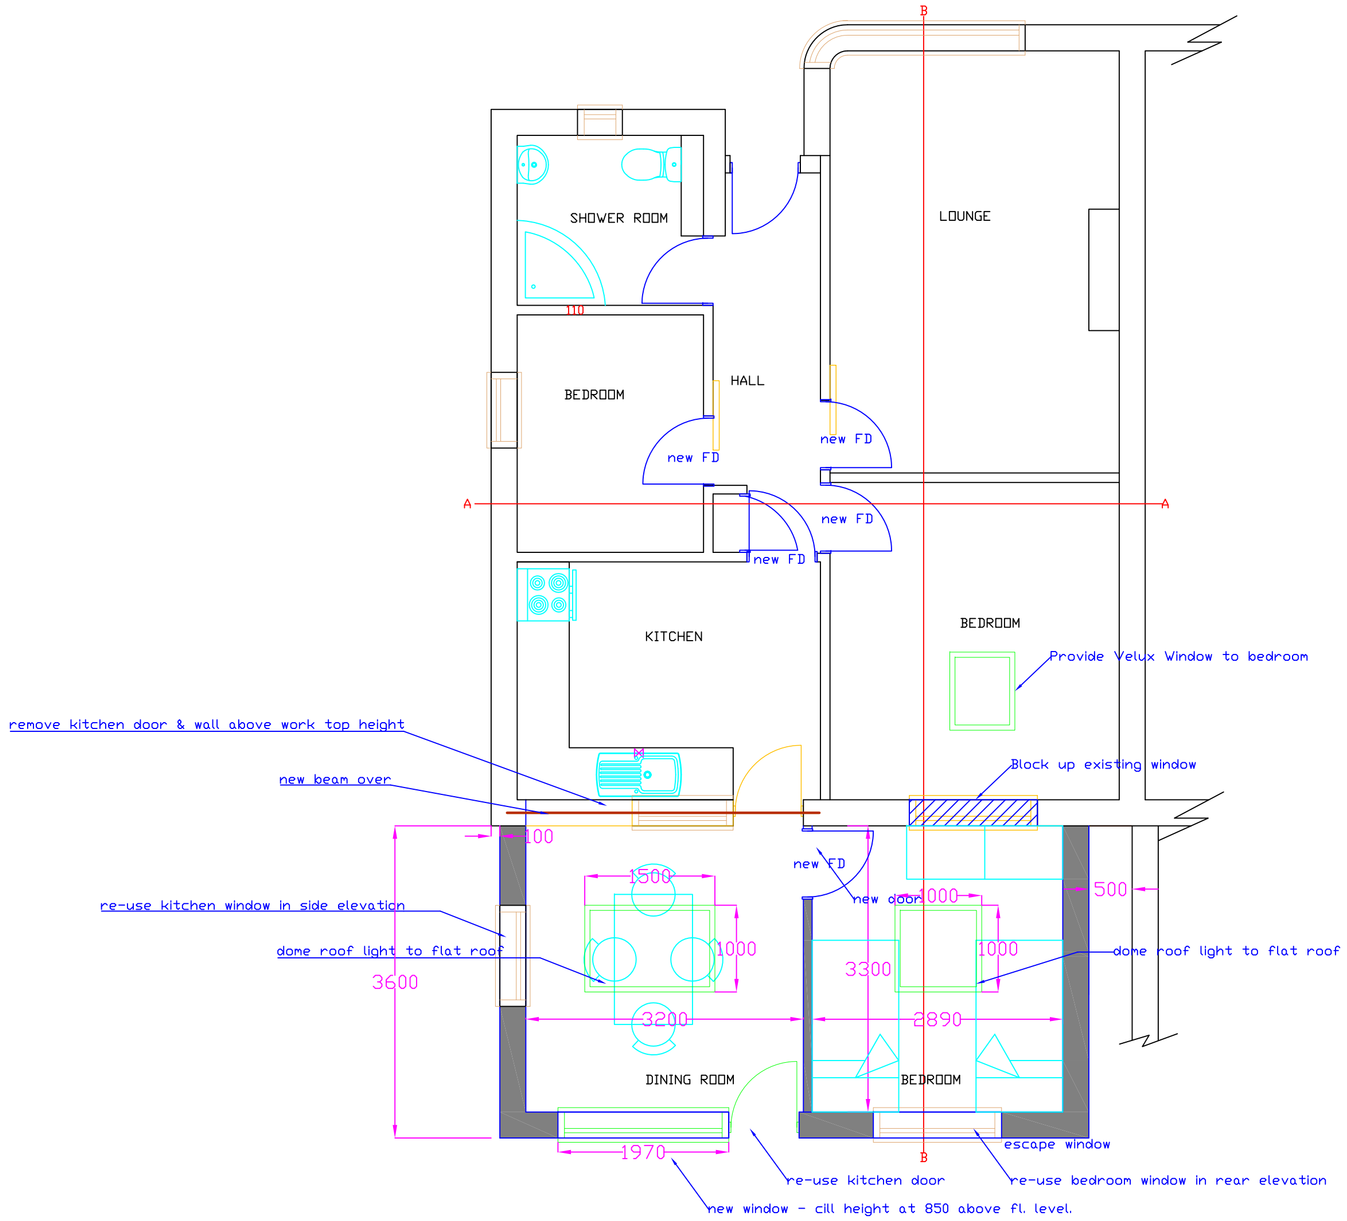

PROPOSED FLOORPLANS 1:50

PROPOSED ELEVATIONS 1:50

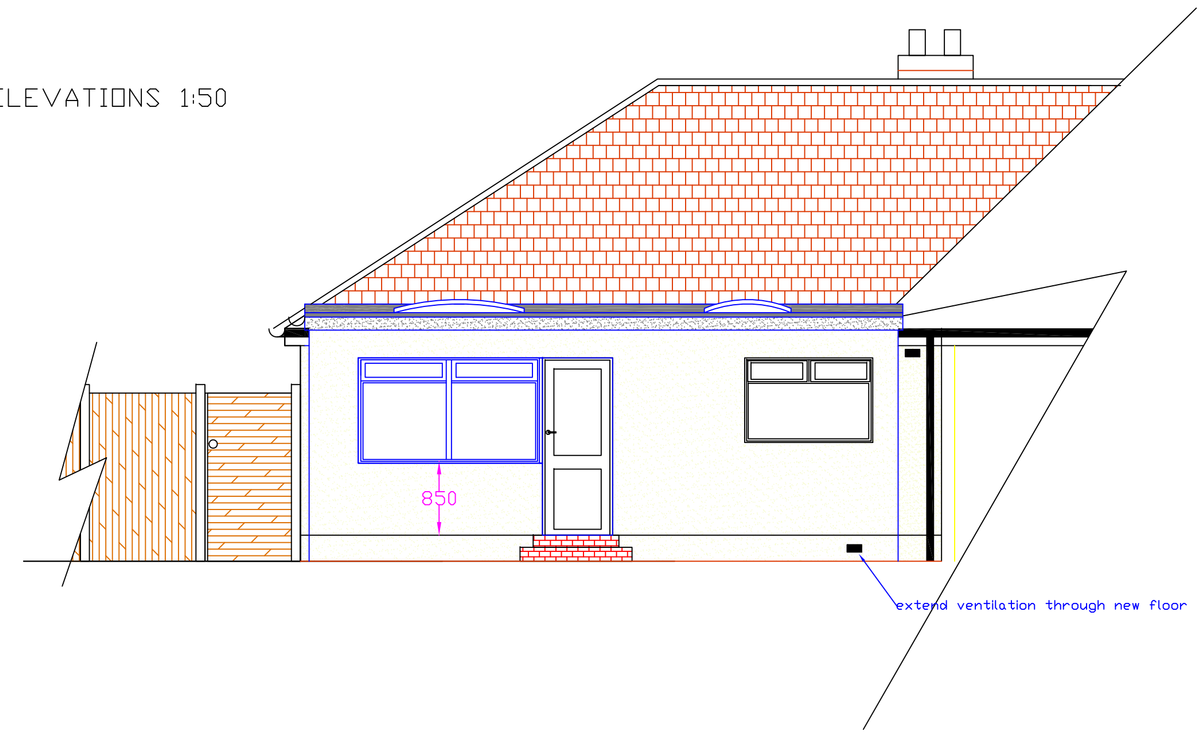

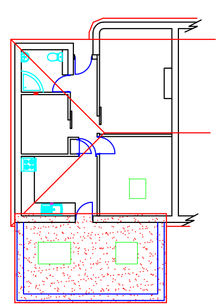

PROPOSED ROOF PLAN 1:200

R1 AMENDMENT ISSUED FOR PLANNING APPLICATION 07 OCTOBER 2010

ISSUED FOR PLANNING APPLICATION 03 SEPTEMBER 2010

All dimensions to be checked on site prior to commencement of work, except for planning purposes.

This drawing is the copyright of
CALDOTEC LTD
and may not be copied, altered or reproduced in any way without written authority.

CALDOTEC LTD
41 WILLOWHAYNE AVE
EAST PRESTON
WEST SUSSEX
BN16 1PL
Telephone
01903 859176

EXISTING FLOORPLANS, ELEVATIONS, ROOF PLAN & LOCATION
5 Abbots Way
Lancing
West Sussex
BN15 9DH

CLIENT Mr & Mrs Berristone

R1	Ceiling height reduced to reduce roof	EG	07/09/10
Issue	Details	By	Date

SCALE AS SHOWN on A1
DATE 07/09/10
DRAWING NUMBER 10038/01 R1