



Plan 1:100

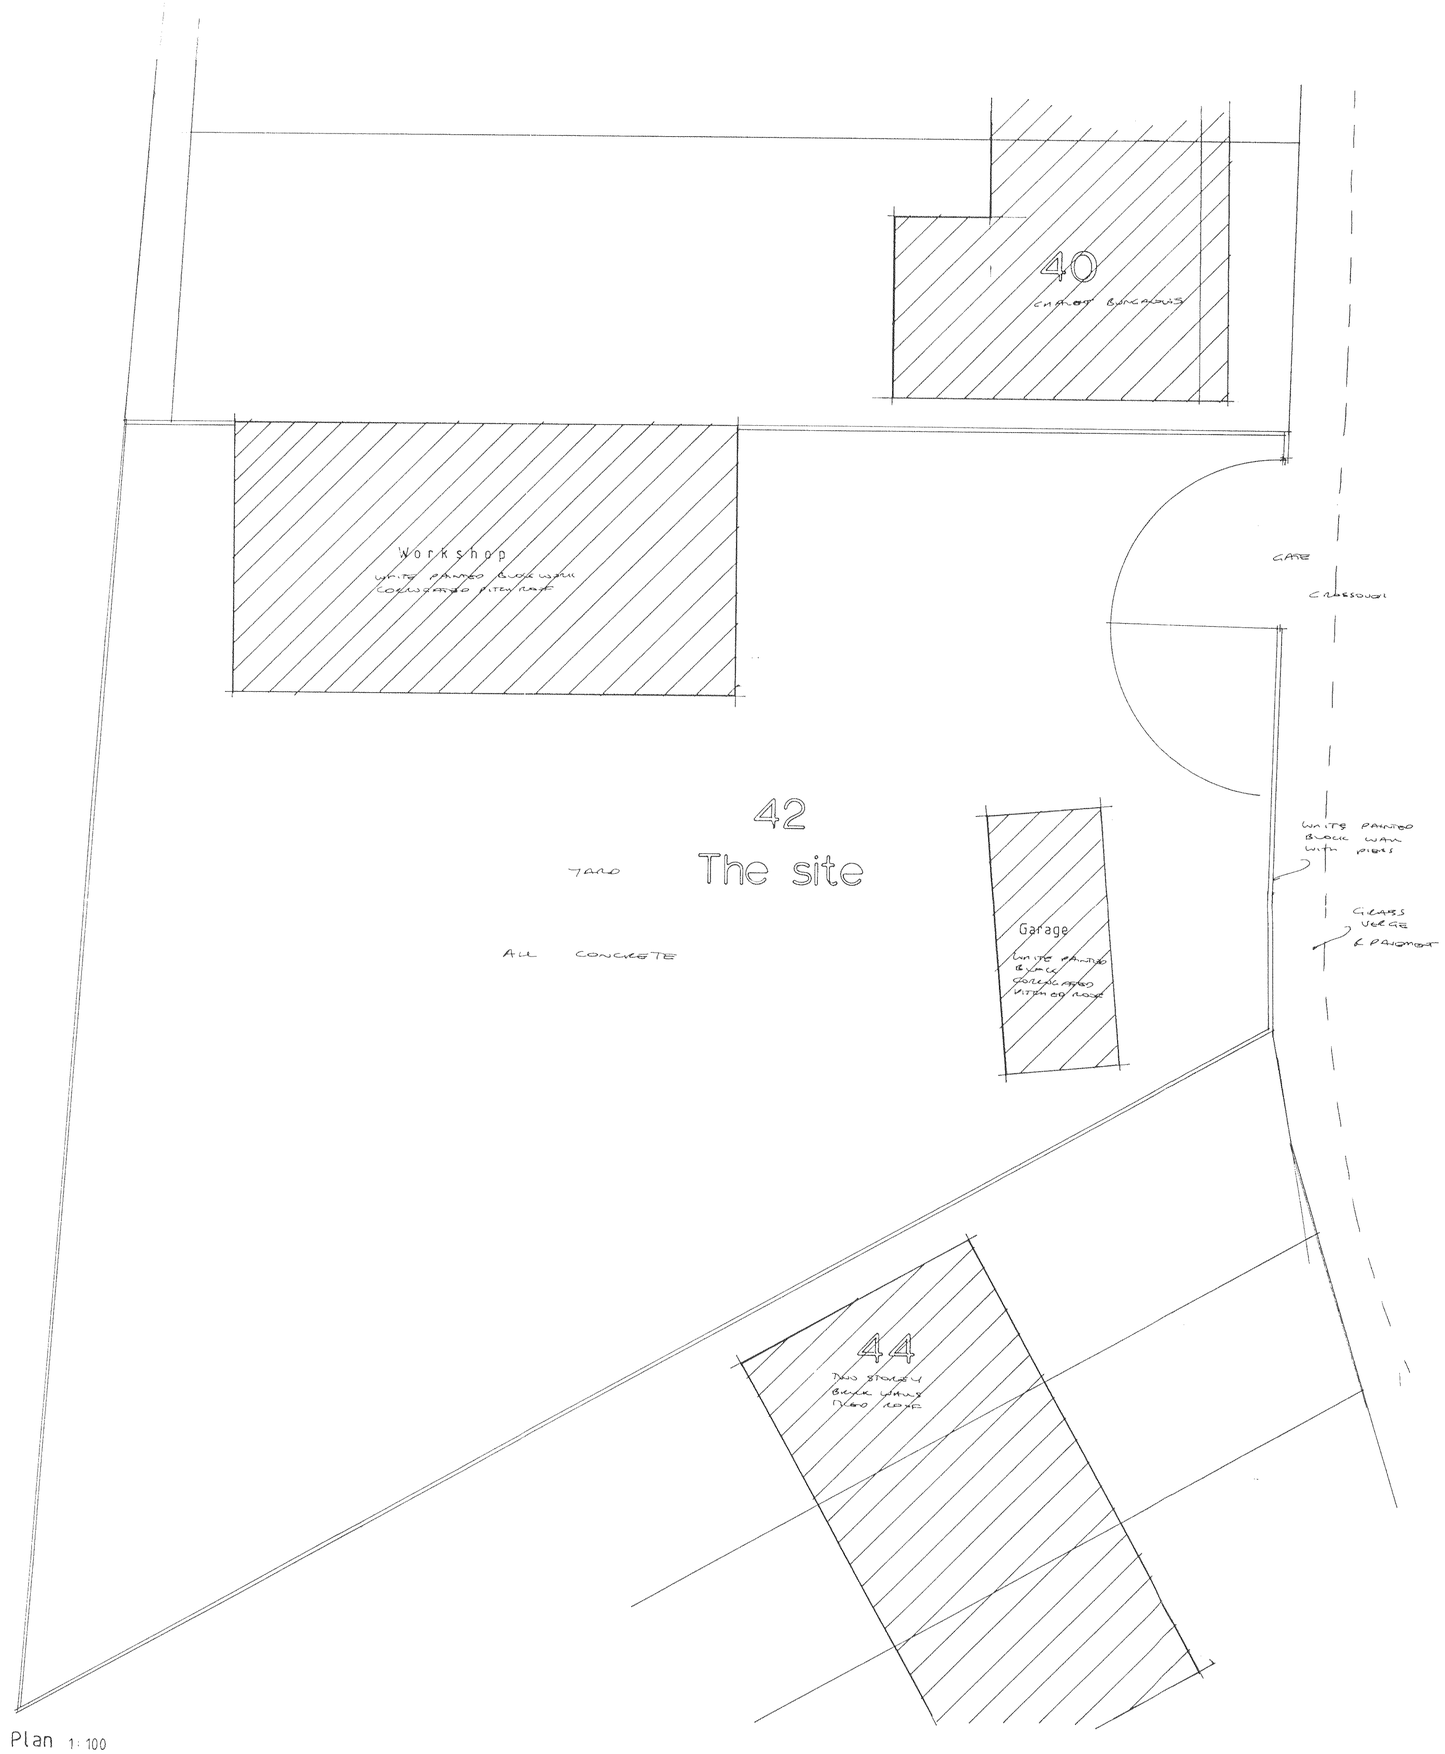

Site plan 1:1250

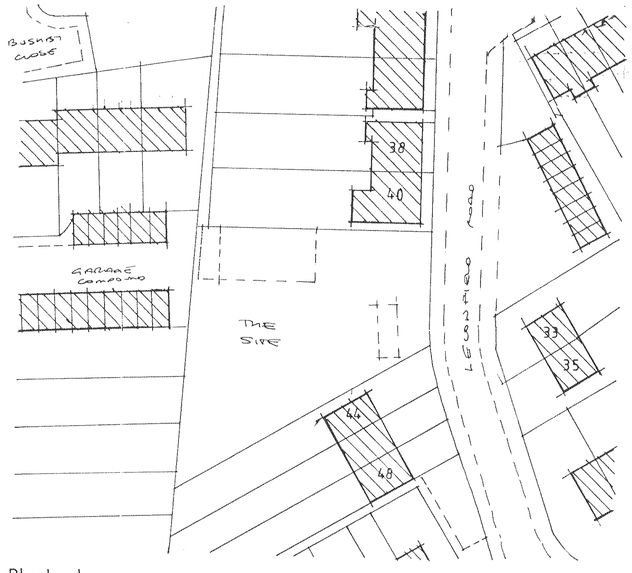

Block plan 1:500

All electrical works to meet requirements of Part P (Electrical Safety) Installation to be designed installed, inspected and tested by person competent to do so. Council to be satisfied that Part P has been complied with, by issuing of appropriate BS7671 electrical installation certificate for works by person competent to issue same

AJ SALTER & SON
Architectural Technicians
and Surveyors
50 WINDSOR ROAD, WORTHING,
WEST SUSSEX, BN11 2LY
Tel/Fax: (01903 209496)
E-mail: ajsalterandson@hotmail.com

C			
B			
A			
Client	MISS P. BARTON		
Address	42 Leconfield Road : Lancing		
Drawing	EXISTING PLANS		No. 1509:1
Scale	1:100 1:500 1:1250	Drawn B	Date MAY/07-E