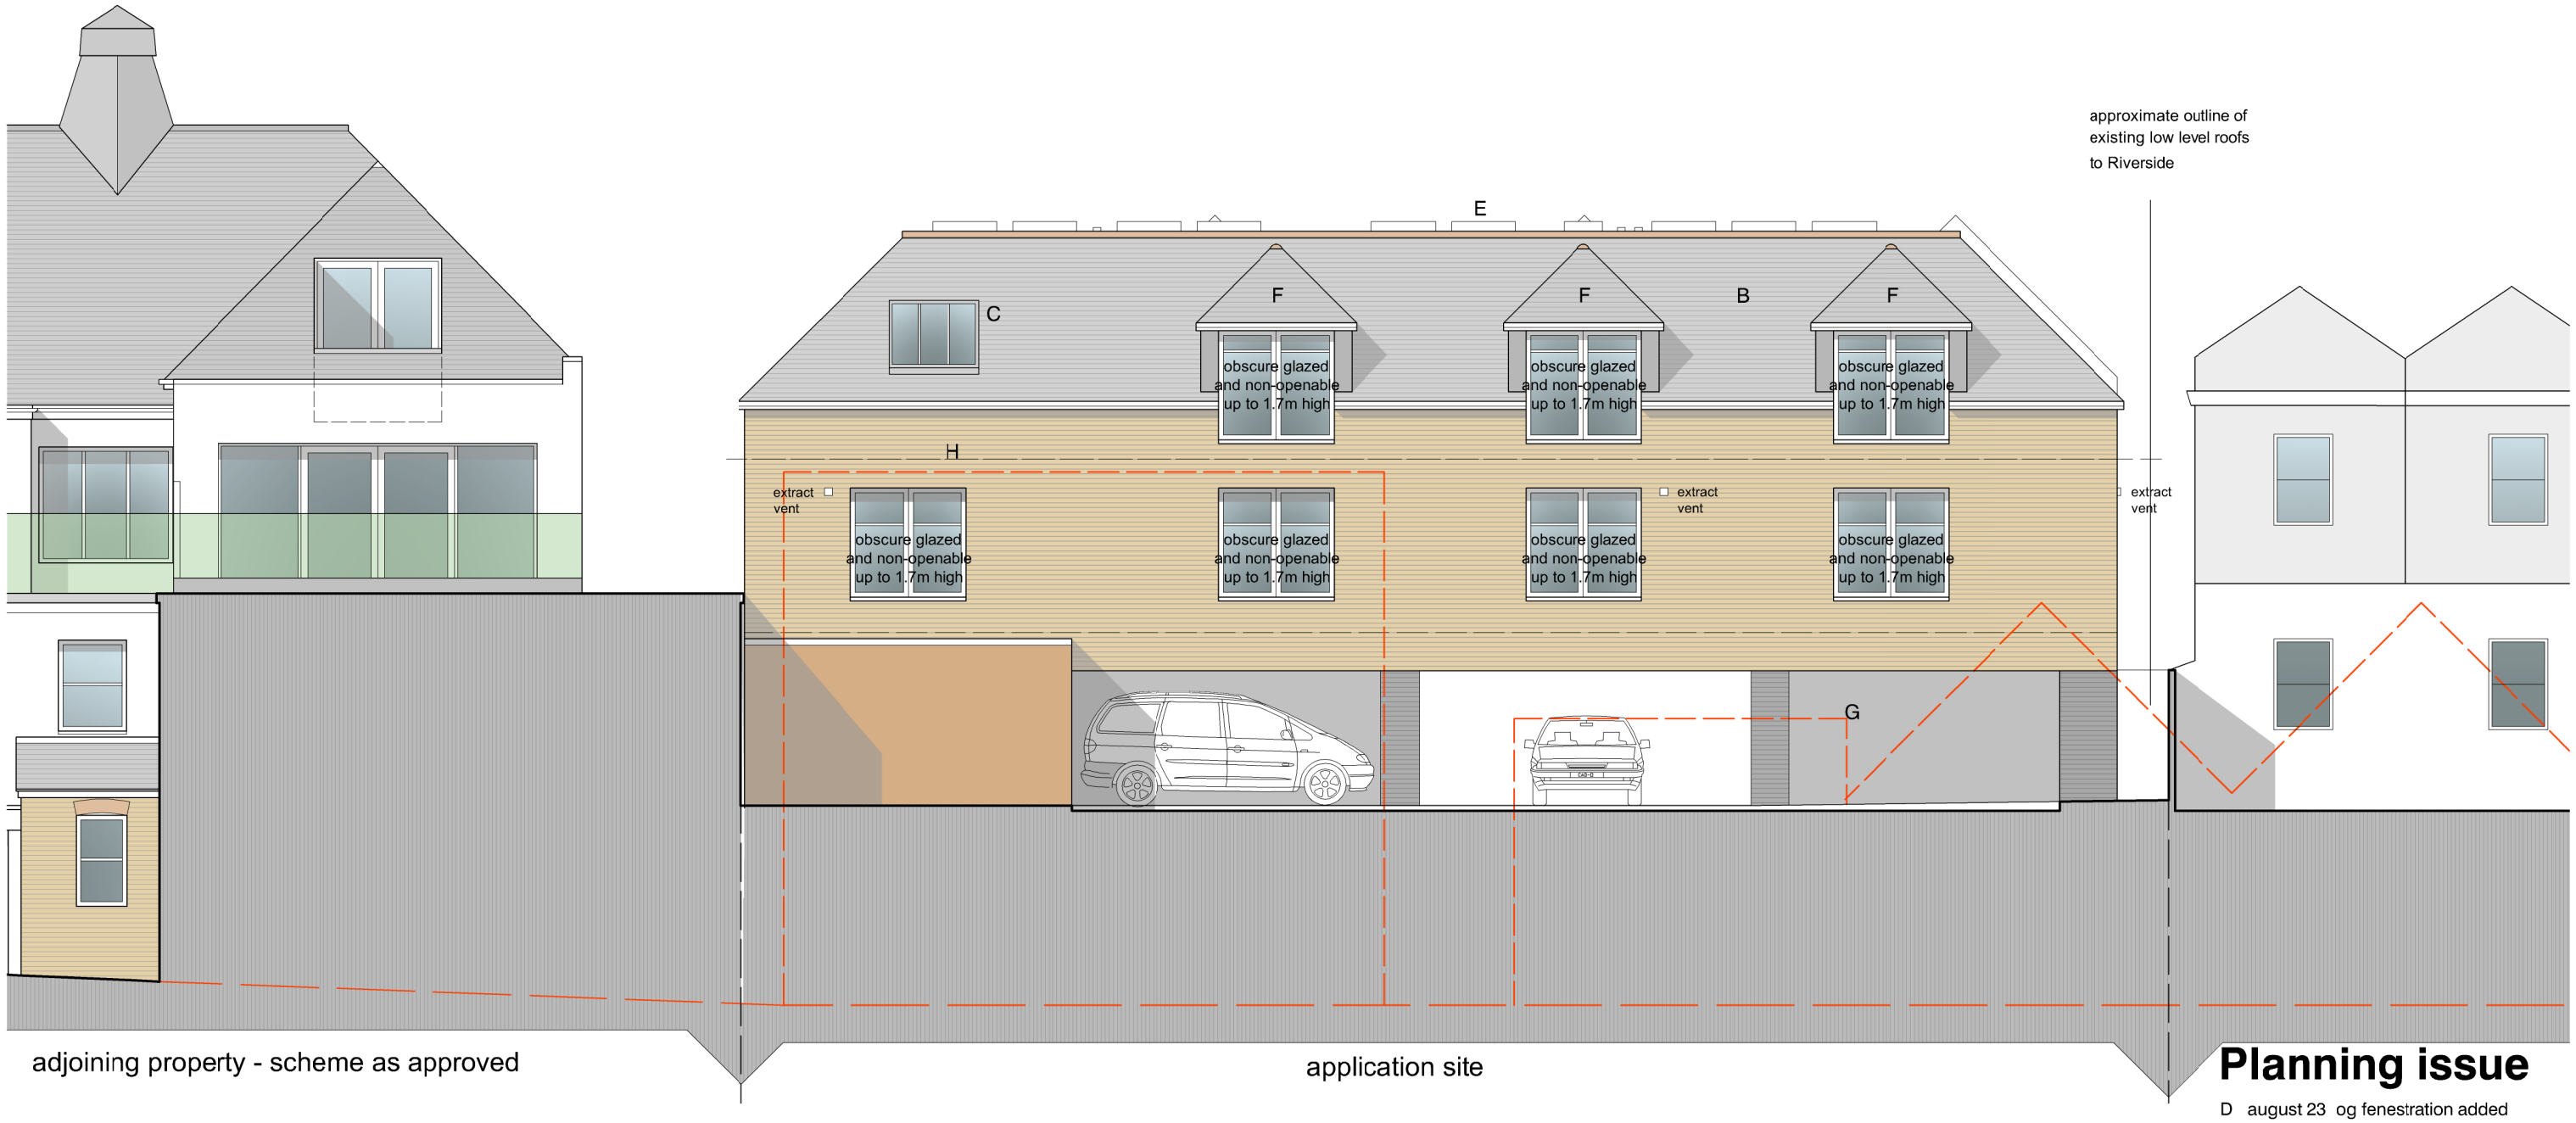

Proposed south (rear) elevation Scale 1:100 @A3

key

A	facing brickwork
B	slate roof
C	conservation rooflight
D	painted render
E	solar PV roof panels
F	hipped dormers in slates
G	grey brickwork
H	lead clad bay
OG	obscured glazing

0m 1m 2m 3m 4m 5m

Planning issue

D august 23 og fenestration added
C july 23 bay removed & extracts added
B july 23 fenestration changes
A june 23 scheme updated

rev.	date

These drawings should be approved by local Authority

No dimensions to be scaled from this drawing. All dimensions to be checked on site. This drawing is copyright and should not be reproduced without the permission of the Architects.

client Hall Homes

project Land adjacent to Old Town Hall
142 Albion Street, Southwick

drawing Proposed South Elevation
Residential scheme

scale 1:100@A3 date OCT 2022
drawn JN

19a Wilbury Avenue
Hove, East Sussex
BN3 6HS
tel: 01273 203230
fax: 01273 321687
email:info@taarchitects.co.uk

Turner Associates
Architects and Planning Consultants

TA 1453 /15 rev. D