

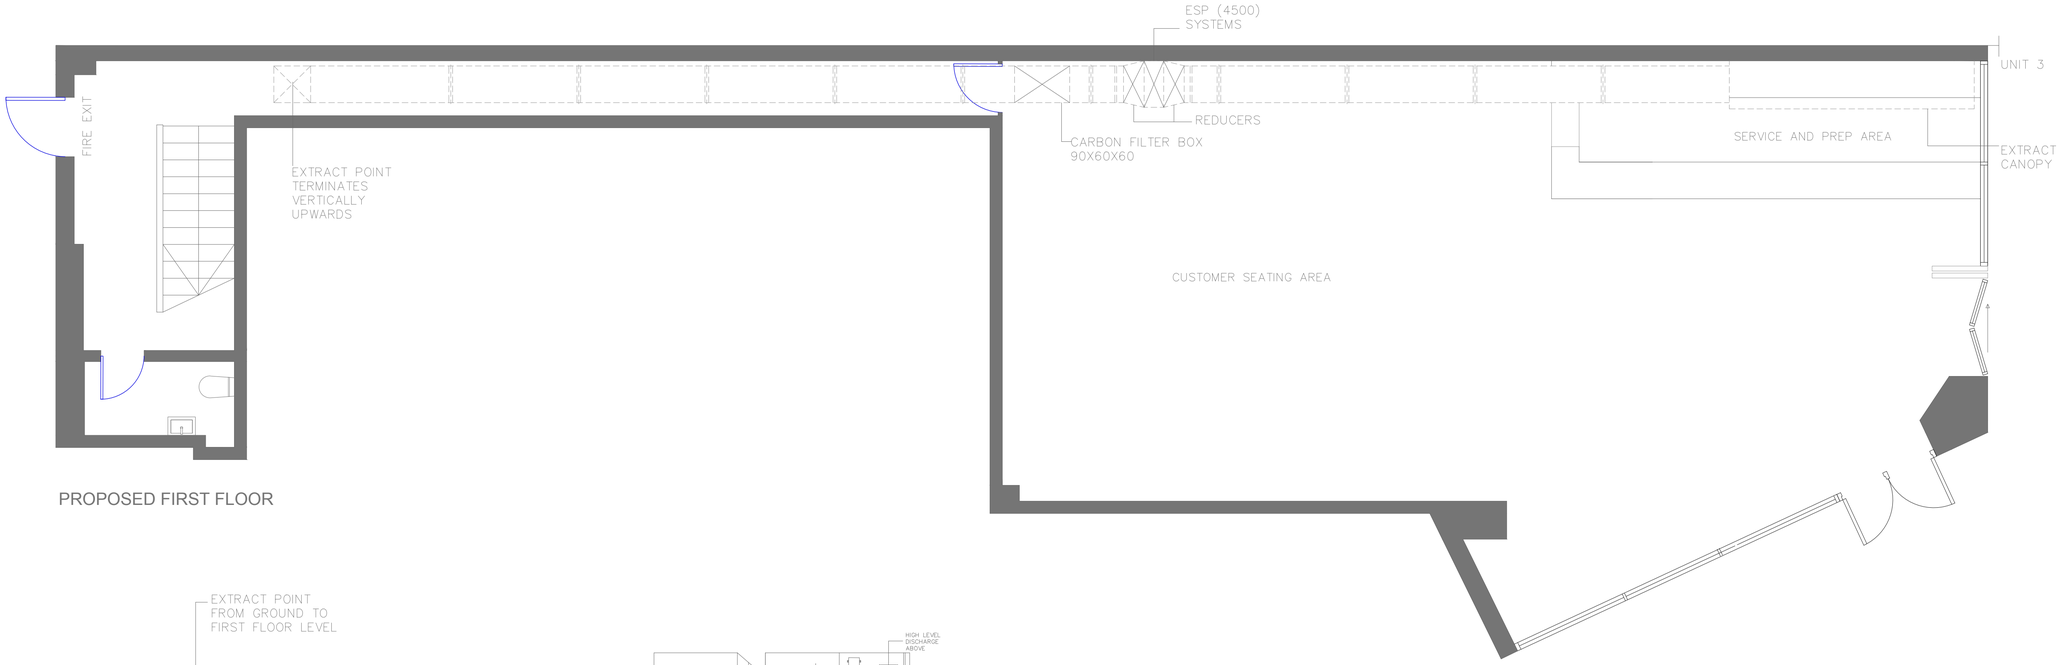



PROPOSED FIRST FLOOR

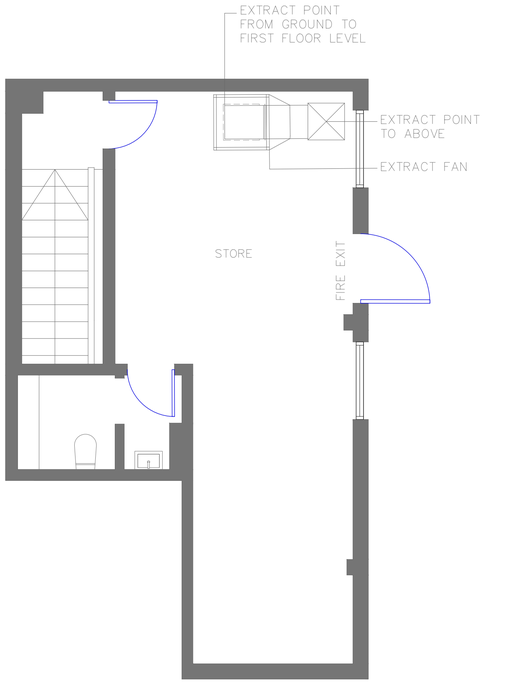

PROPOSED SECOND FLOOR

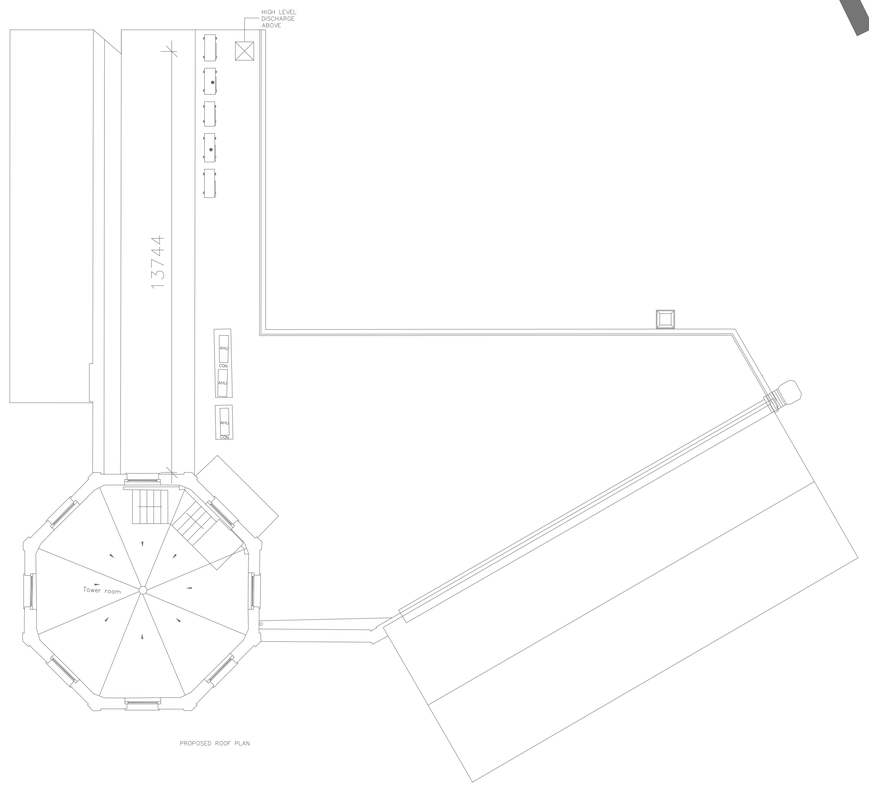

PROPOSED ROOF FLOOR PLAN @1:100

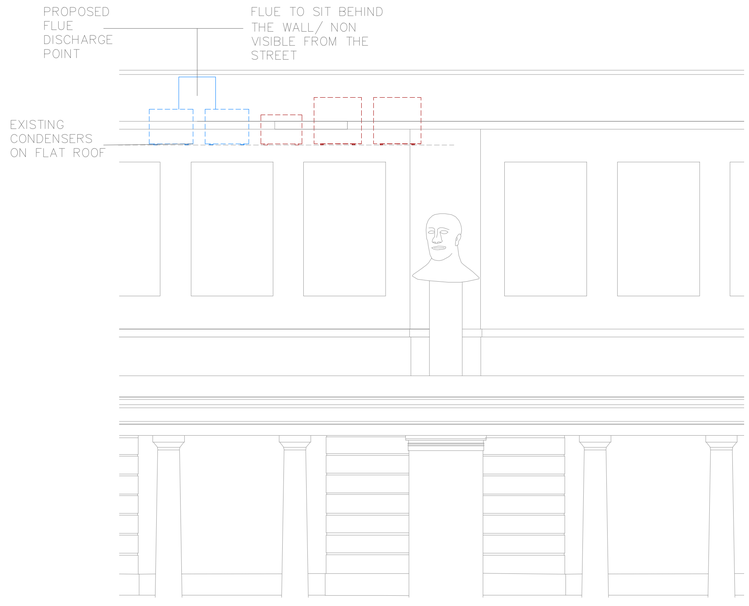

PROPOSED ELEVATION FROM ALEXANDER TERRACE

DETAIL

PROPOSED PLANS AND ELEVATIONS

SCALE: 1:50 @ A1

1:100

AUG 2023

ISSUED TO PLANNING DEPT.

UNIT 3, THE MONTAGUE CENTRE, WORTHING BN11 1YJ

PROJECT: SO233

DWG: 03

NOTES: THE CONTRACTORS ARE TO CHECK ALL DIMENSIONS, DRAIN RUNS AND GENERAL CONDITIONS ON SITE BEFORE WORKS COMMENCE, AND INFORM SPACE01 STUDIOS IMMEDIATELY UPON DISCOVERY OF ANY ERRORS, OMISSIONS OR DISCREPANCIES. ALL WORKS ARE TO BE CARRIED OUT IN ACCORDANCE WITH CURRENT BUILDING REGULATIONS, BRITISH STANDARDS, CODE OF PRACTICE AND LOCAL AUTHORITY REQUIREMENTS. DO NOT SCALE FROM THIS DRAWING WITHOUT OBTAINING WRITTEN AUTHORIZATION FROM SPACE01 STUDIOS FIRST. THE CONTENTS OF THIS PLAN INCLUDING THE PRINTED NOTES ARE COPYRIGHT AND REPRODUCTION IN WHOLE OR PART IS NOT PERMITTED WITHOUT PRIOR CONSENT OF SPACE01 STUDIOS IN WRITING.

THE SPACE STUDIOS BTN
ARCHITECTURAL SERVICES