Only figured dimensions are to be used. All dimensions to be checked on site.

Please note: Refer to 'type' of drawing below; planning drawings should only be treated as such.

Notes AMENDMENTS

ADUR & WORTHING PLANNING SERVICES

PLAN	AWDM/ 1212/15
DATE VALID	25/11/15

CAFE TO HAVE INTEGRATED SECURITY ALARM (SEPARATE FROM RUGBY CLUB)

WEST FACING BI-FOLDING DOORS

CANOPY TO INCLUDE SECURITY LIGHTING

TERRACE AREA

TIMBER DECKING

LOCKABLE DOOR


EXTERNAL FIRE ESCAPE

EXISTING TREE POSITIONS

BIN STORE

BUILDING MOVED 6M NORTH TO AVOID CROWN AND ROOTS PROTECTION ZONE OF TREES

PATHWAY EXTENDED

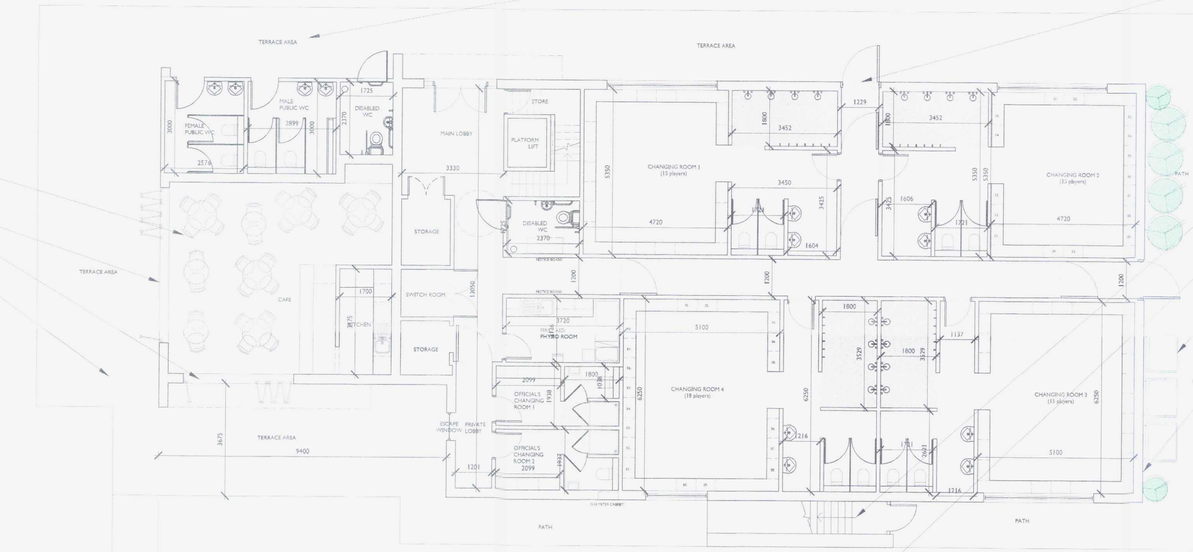

DIMENSIONS ARE FOR INFORMATION ONLY

APPLICATION FOR DETAILED
PLANNING CONSENT

REV A 09.15 REVISIONS FOR PLANNING

REVISION

Liam Russell Architects
architecture and development

The Studios, 3 Broad Reach Mews, Ropetackle, Shoreham by Sea, West Sussex, BN43 5EY, UK
- t: +44 (0)845 180 2678 f: +44(0)845 180 2675 www.liamrussellarchitects.com -
Liam Russell Architects Ltd registered in England and Wales 04758636

JOB	CHECKED
NEW SHOREHAM RUGBY CLUB	LRA
	DRAWN: BH
CLIENT: SHOREHAM RUGBY CLUB	DATE: 09.15
	SCALE: 1:100 @ A1, 1:200 @ A3
DRAWING: PROPOSED GROUND FLOOR PLAN	REVISION: A
	NUMBER: 1111-PA-010

THIS DRAWING IS COPYRIGHT ©

+00 PROPOSED GROUND FLOOR PLAN - scale 1:100 at A1

Scale in Metres
0 1 2 3 4 5 10
N