Mr & Mrs R Golds
4 HAWKINS CLOSE SHOREHAM-BY-SEA BN43 6TL
PROPOSED ALTERATIONS TO ROOF AT REAR OF
project

date	scale	drawn by	drawing no.
APR 16	1:100	REC	1601/07A


PLANS & ELEVATIONS
title

SCHEME AS PROPOSED
type

Richard Goodson Practice
CHARTERED ARCHITECT & DESIGNER
50 Nelson Close Sompting LANCING West Sussex BN15 0LY tel: 01903 767563
email: richard@RichardGoodsonPractice.co.uk www.RichardGoodsonPractice.co.uk

0 1 2 3 4 5 6M


GROUND FLOOR PLAN scale 1:100

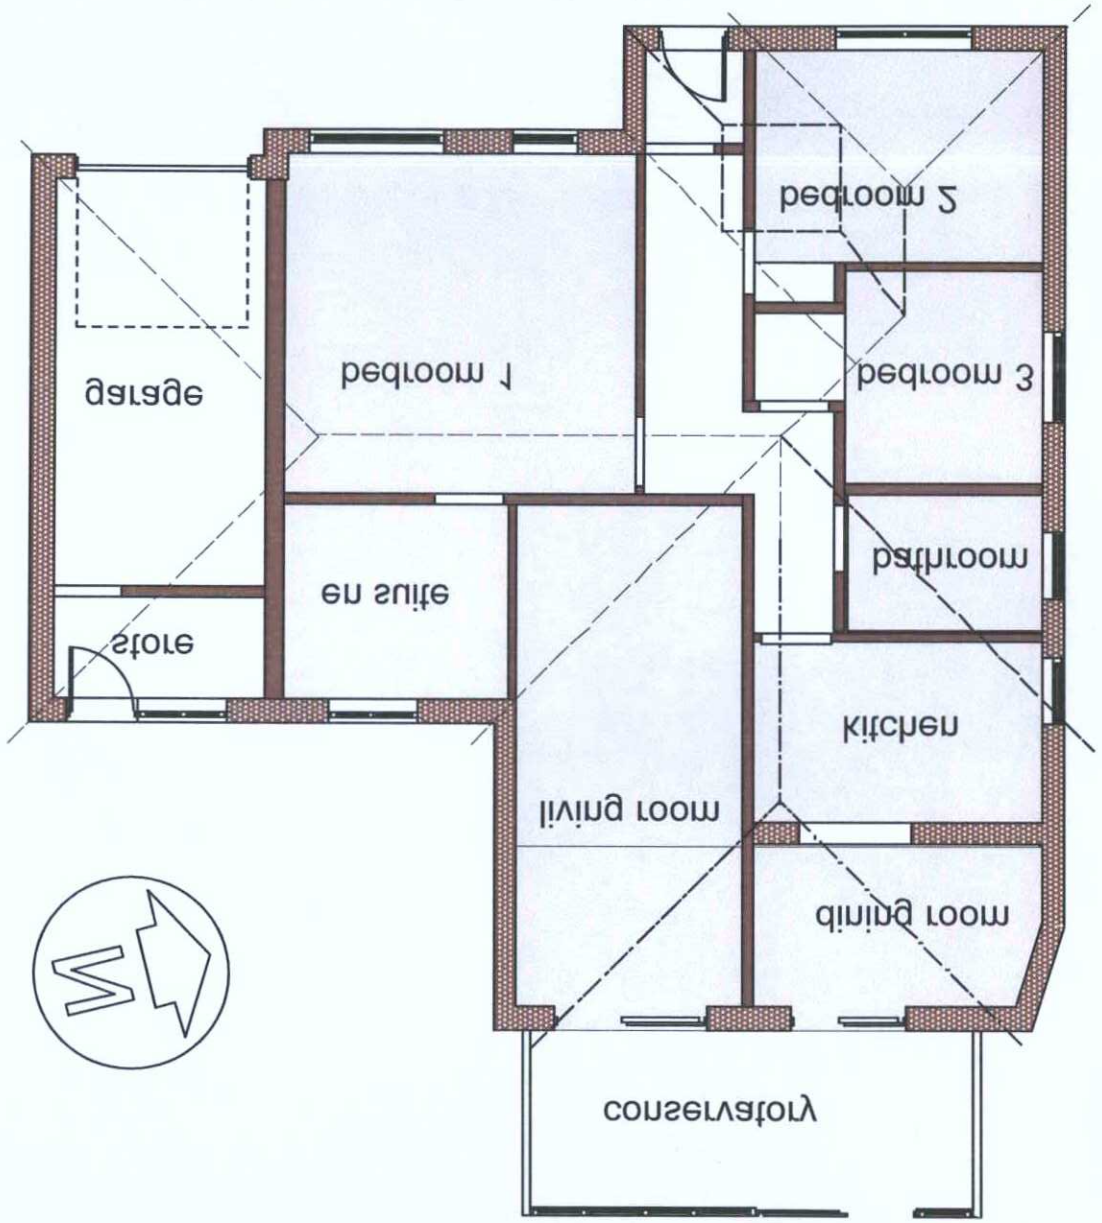


NO CHANGE TO EAST ELEVATION

WEST ELEVATION scale 1:100


AMENDMENT

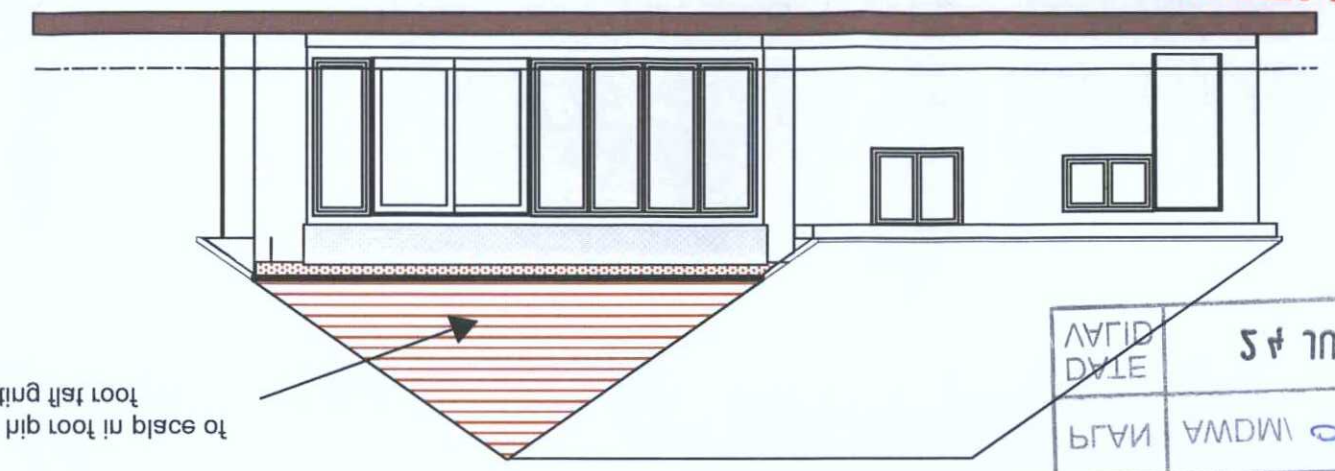

NORTH ELEVATION scale 1:100

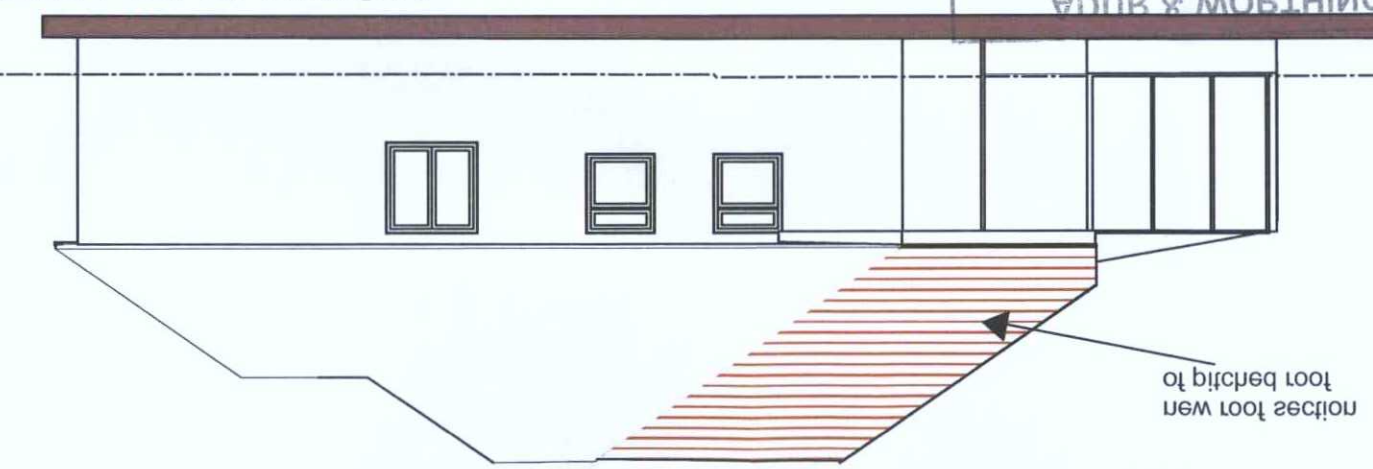

SOUTH ELEVATION scale 1:100

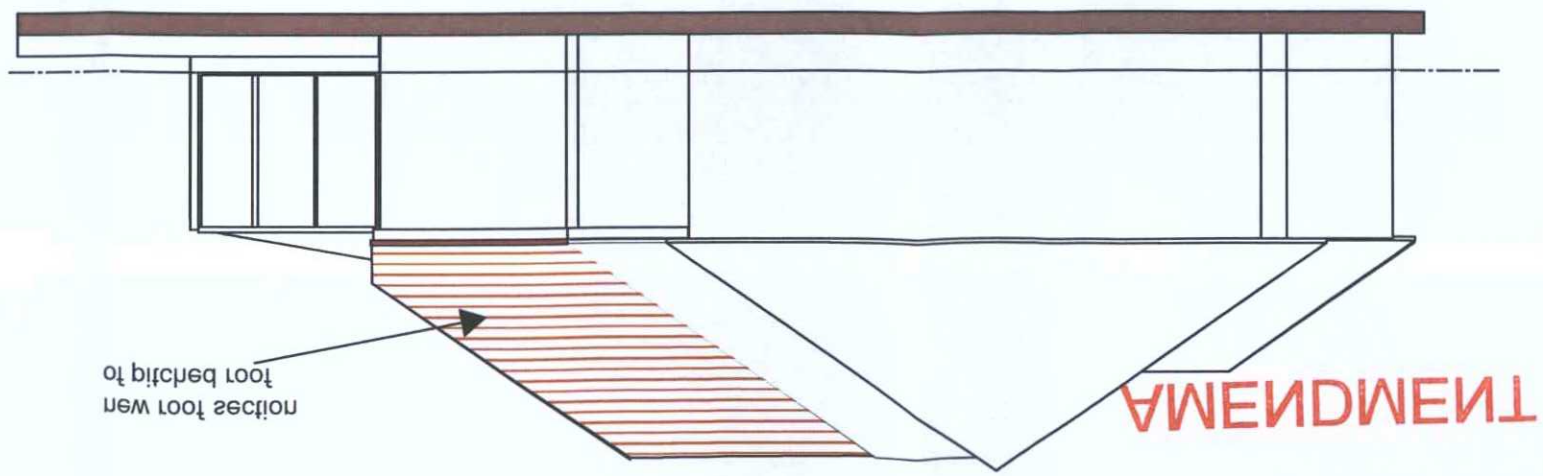

AMENDMENT

AMD	DATE
A	24 JUN 2016

PLANNING SERVICES
ADUR & WORTHING