AMENDMENT

DO NOT SCALE FROM THIS DRAWING


ADUR & WORTHING PLANNING SERVICES

PLAN AWDM/ 0762/15

DATE VALID 13 Jul 15

1m 2m 3m 4m 5m 6m 7m 8m


1:50 Scale Bar

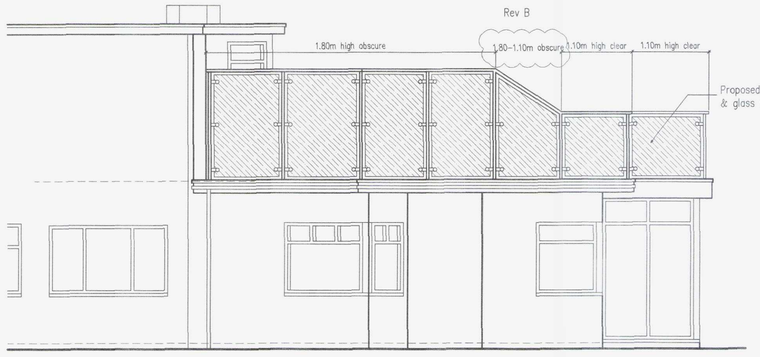



## Part West Elevation




## South Elevation

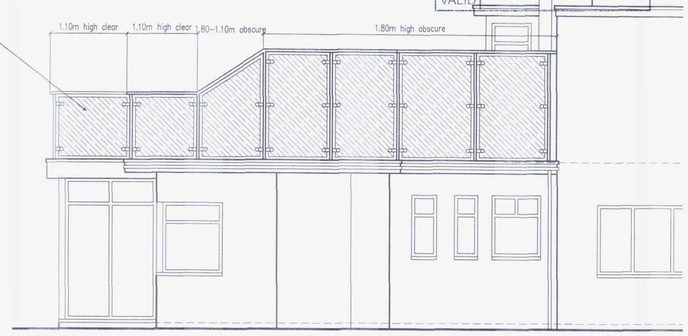


## Part East Elevation

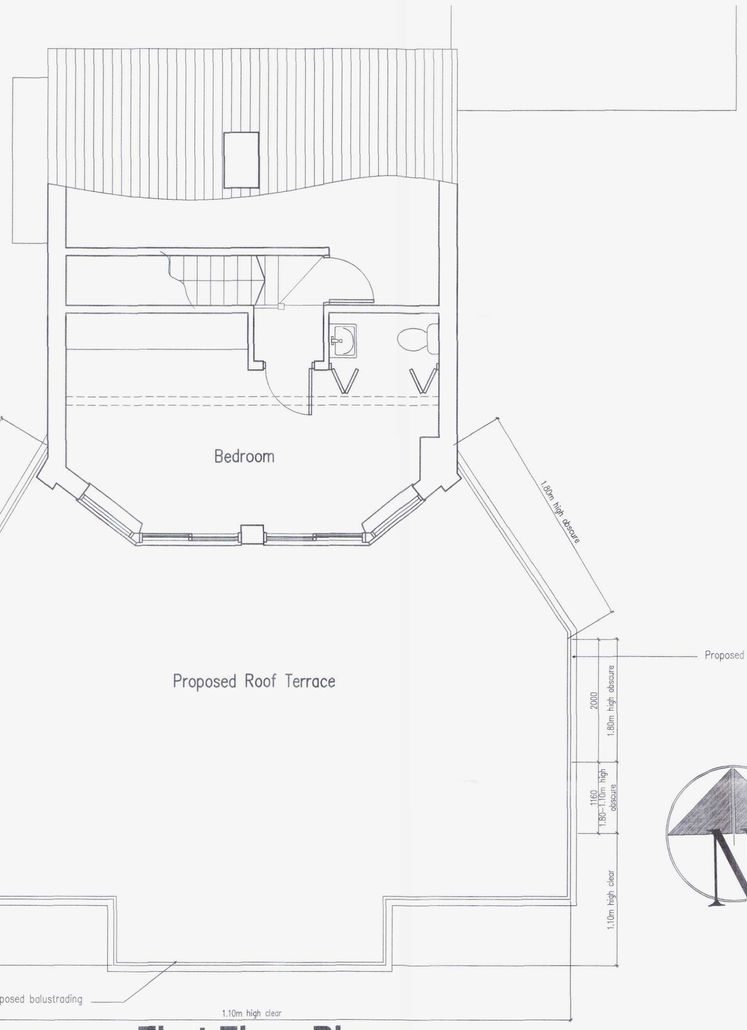


## First Floor Plan

| | | |
|---|---|---|
| C | 30.06.15 | Additional dimensions added |
| B | 24.06.15 | Amended to suit neighbour's requirements |
| A | 18.06.15 | Balustrade heights amended |

# Proposed Roof Terrace & Balustrading At: 167 Old Fort Road, Shoreham-By-Sea, West Sussex


rja Planning & Building Consultants Ltd.
16 Greenacres
Shoreham-By-Sea
West Sussex
BN43 5WY
t/f: 01273 467297 mob: 07971 375739
e: rex@rjapbc.co.uk web: www.rjapbc.co.uk

Chartered Institute of Architectural Technologists


PROJECT: 167 Old Fort Road, Shoreham-By-Sea

DRAWING TITLE: Proposed Floor Plans & Elevations

CLIENT: Mr R. Keelan

DWG NO: 14518–04

REVISION: C

SCALE: 1:50 @ A1

DATE: 20.05.15

DRAWN: rex