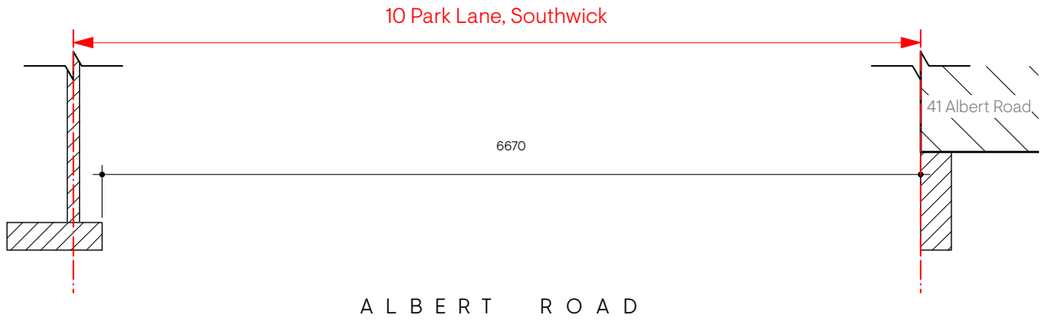

1 Existing Gate Plan
Scale: 1:50



2 Existing Gate Elevation Photograph
Scale: NTS

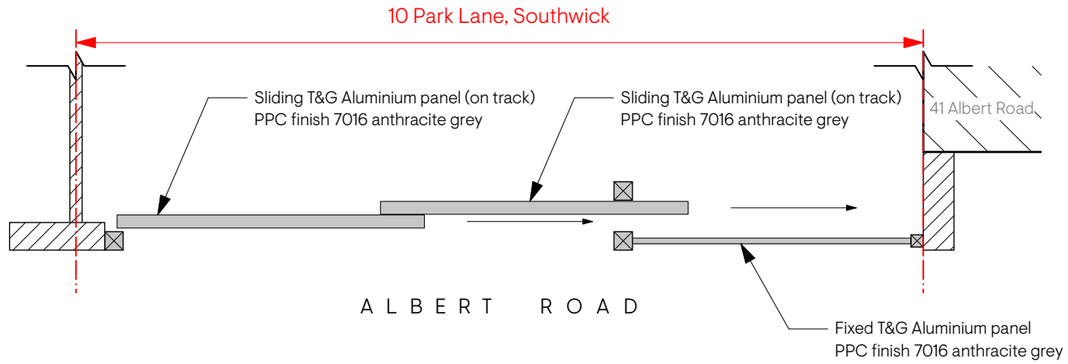

3 Proposed Gate Plan
Scale: 1:50

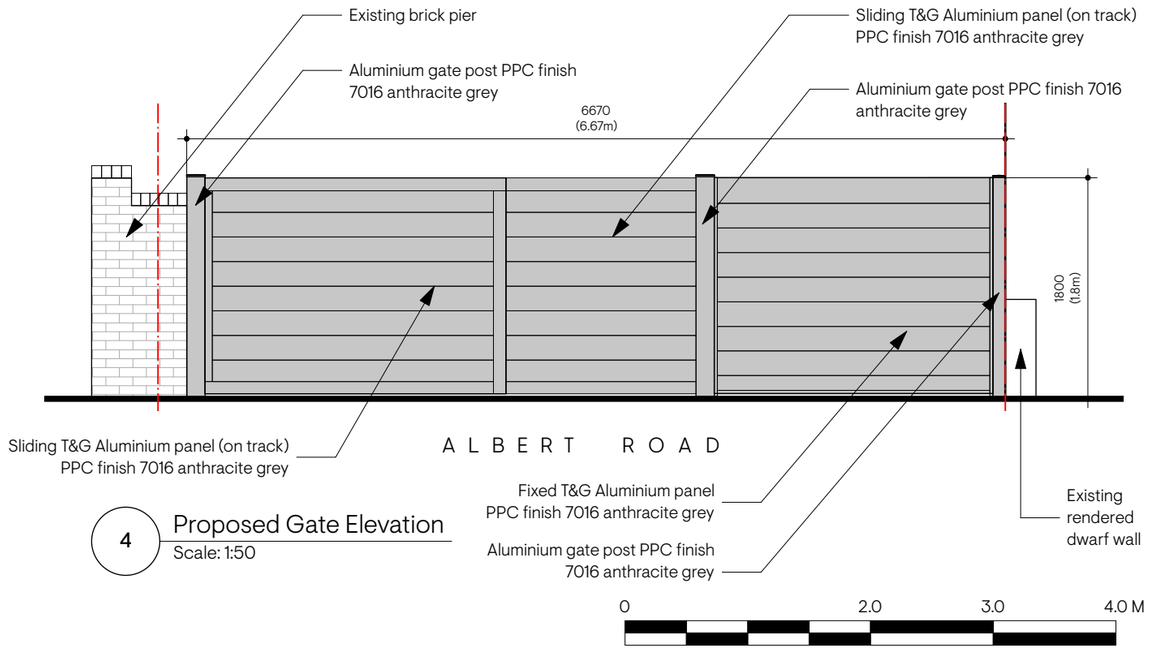

4 Proposed Gate Elevation
Scale: 1:50

Notes

Rev	Comment	Date
A	Issued for Planning	20/06/2023
B	Revised for Planning	11/08/2023

Project
10 Park Lane, Southwick, BN2 4DL

Client
Mr Gary Moore

Drawing Title
Existing Plan & Rear Photograph / Proposed Gate Plan & Elevation

Drawing Number
23619 - 10 - 150

Scale
1:50

Revision
B

Drawn By
JF

Checked By
JF

Do not scale from drawing, all dimensions to be checked on site. Report any omissions, alterations and discrepancies to the architect immediately.

Issue Status
PLANNING

foat.

John Foat Architects Ltd.
The Fishing Net Factory
8 Foundry Street
Brighton BN1 4AT
+44 7931 259 055
studio@foat.co.uk
www.foat.co.uk