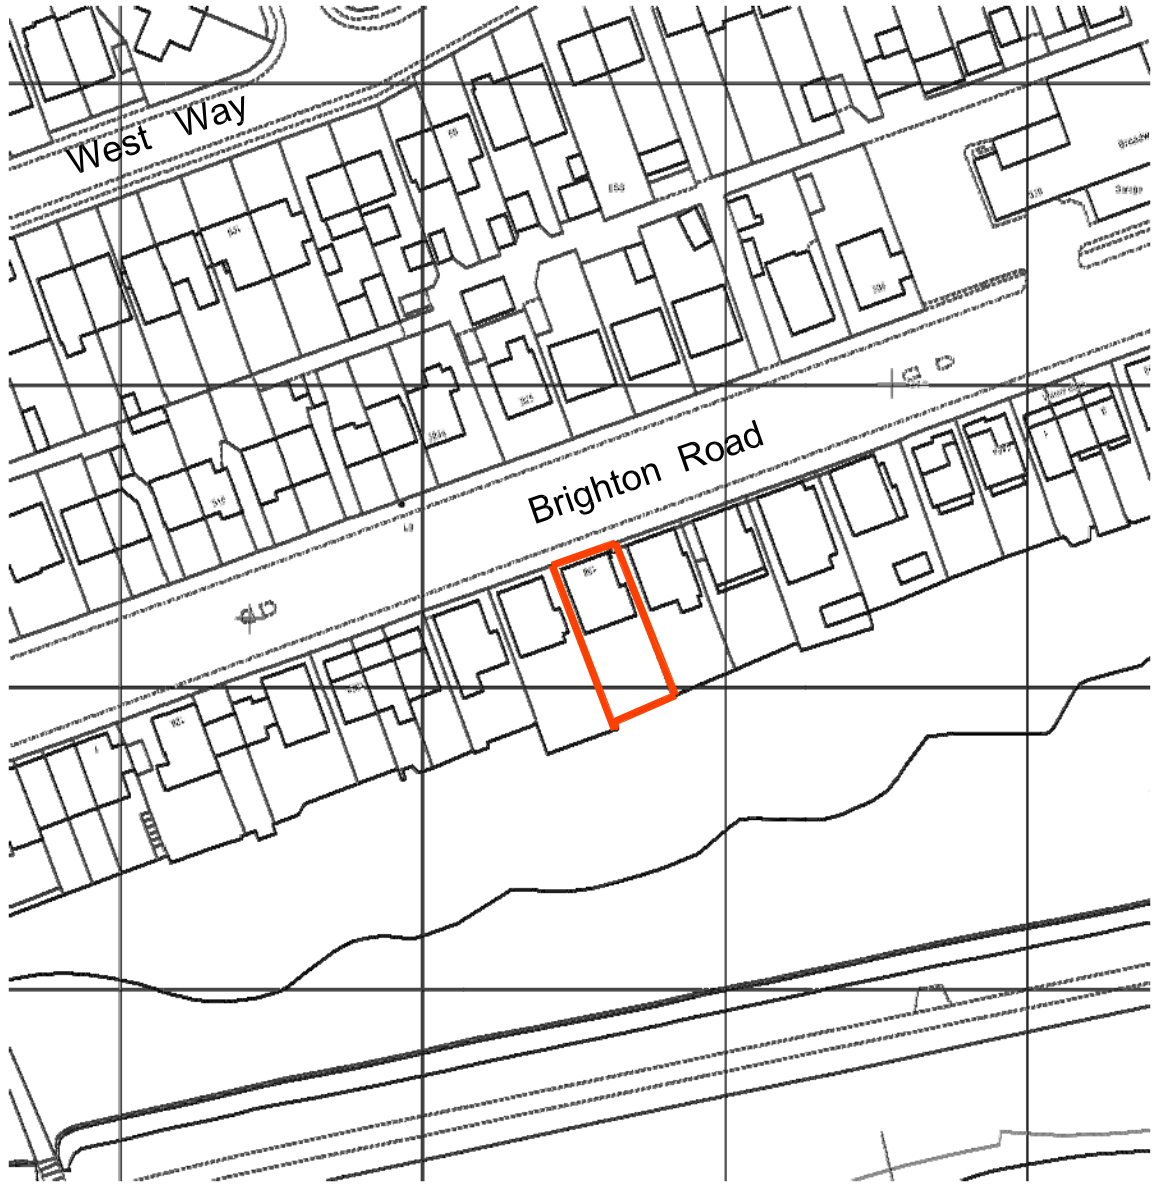

Location Plan (scale 1:1,250)

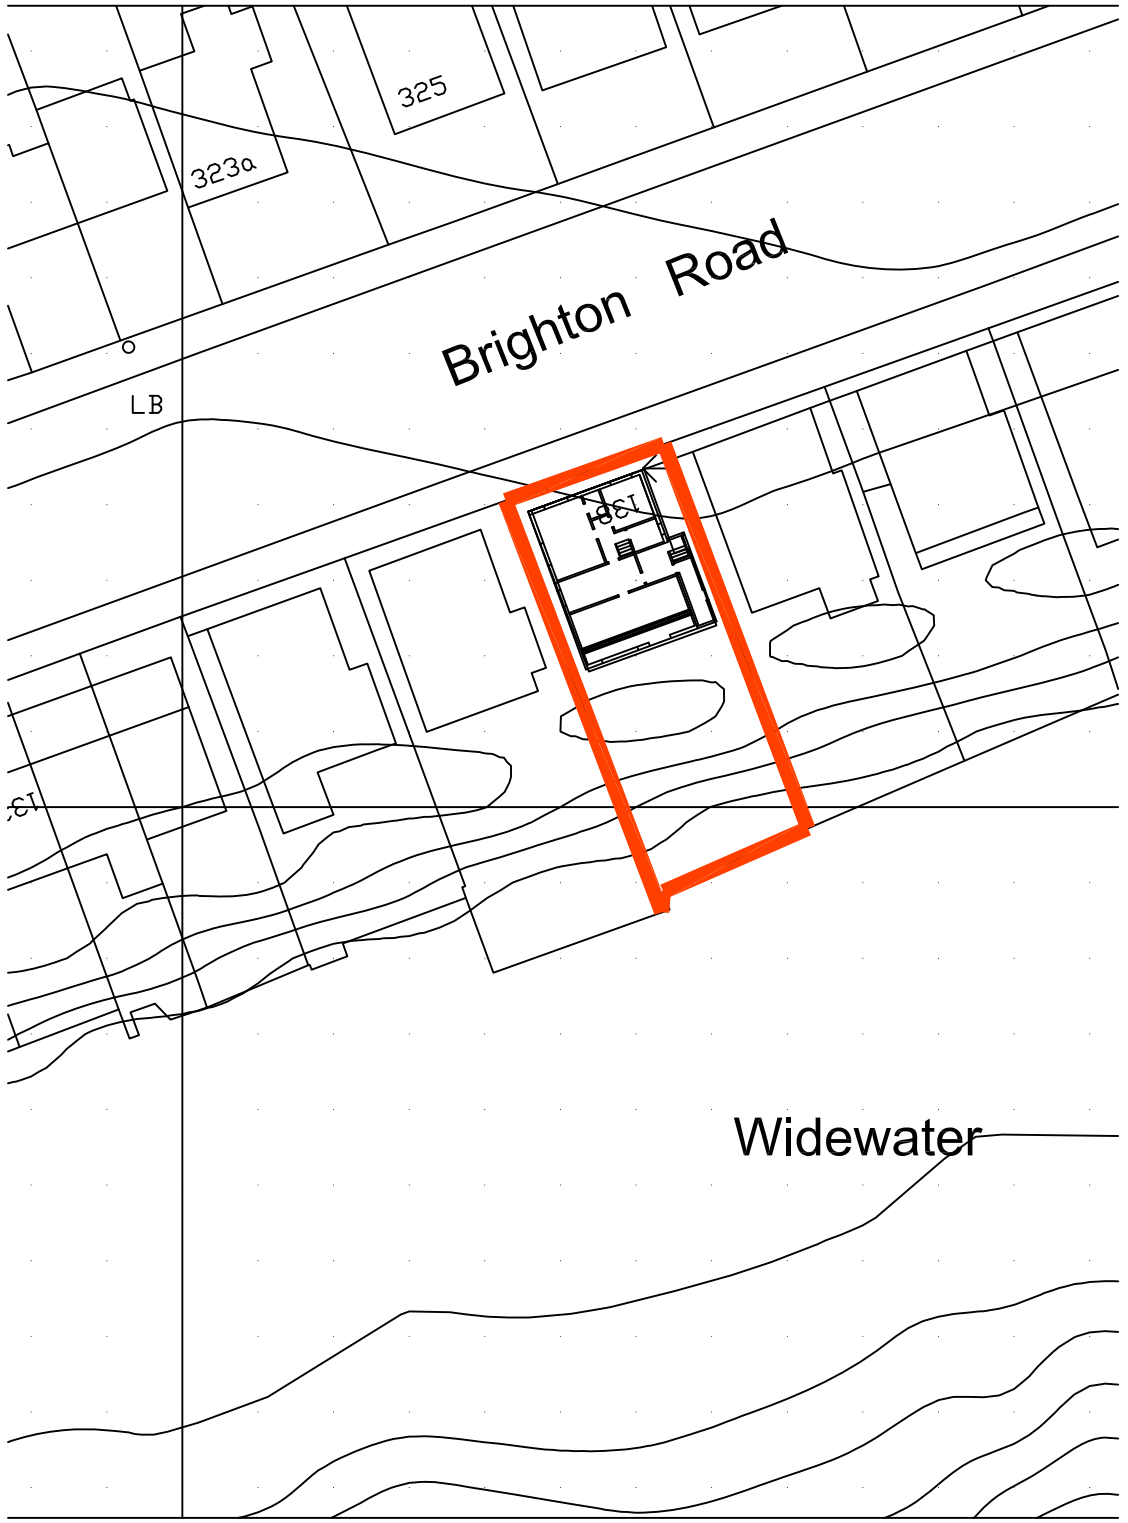

Site Plan (1:500)

Rev	Date	Revisions	Initials
A	20.07.23	Issued for Planning	PS

Peter Stephens
ARCHITECTURE
Lark Rise Honer Lane South Mundham
Chichester West Sussex PO20 1LY
Tel / Fax 01243 263719

Project
House Alterations
138 Brighton Road
Lancing

Drawing
Location Plan &
Site Plan

Date November 2022
Drawn PS Checked
Scale 1:1250 @ A3

CAD ref
Model ref
Script ref
Pen ref

Drawing No
DP-001 rev A