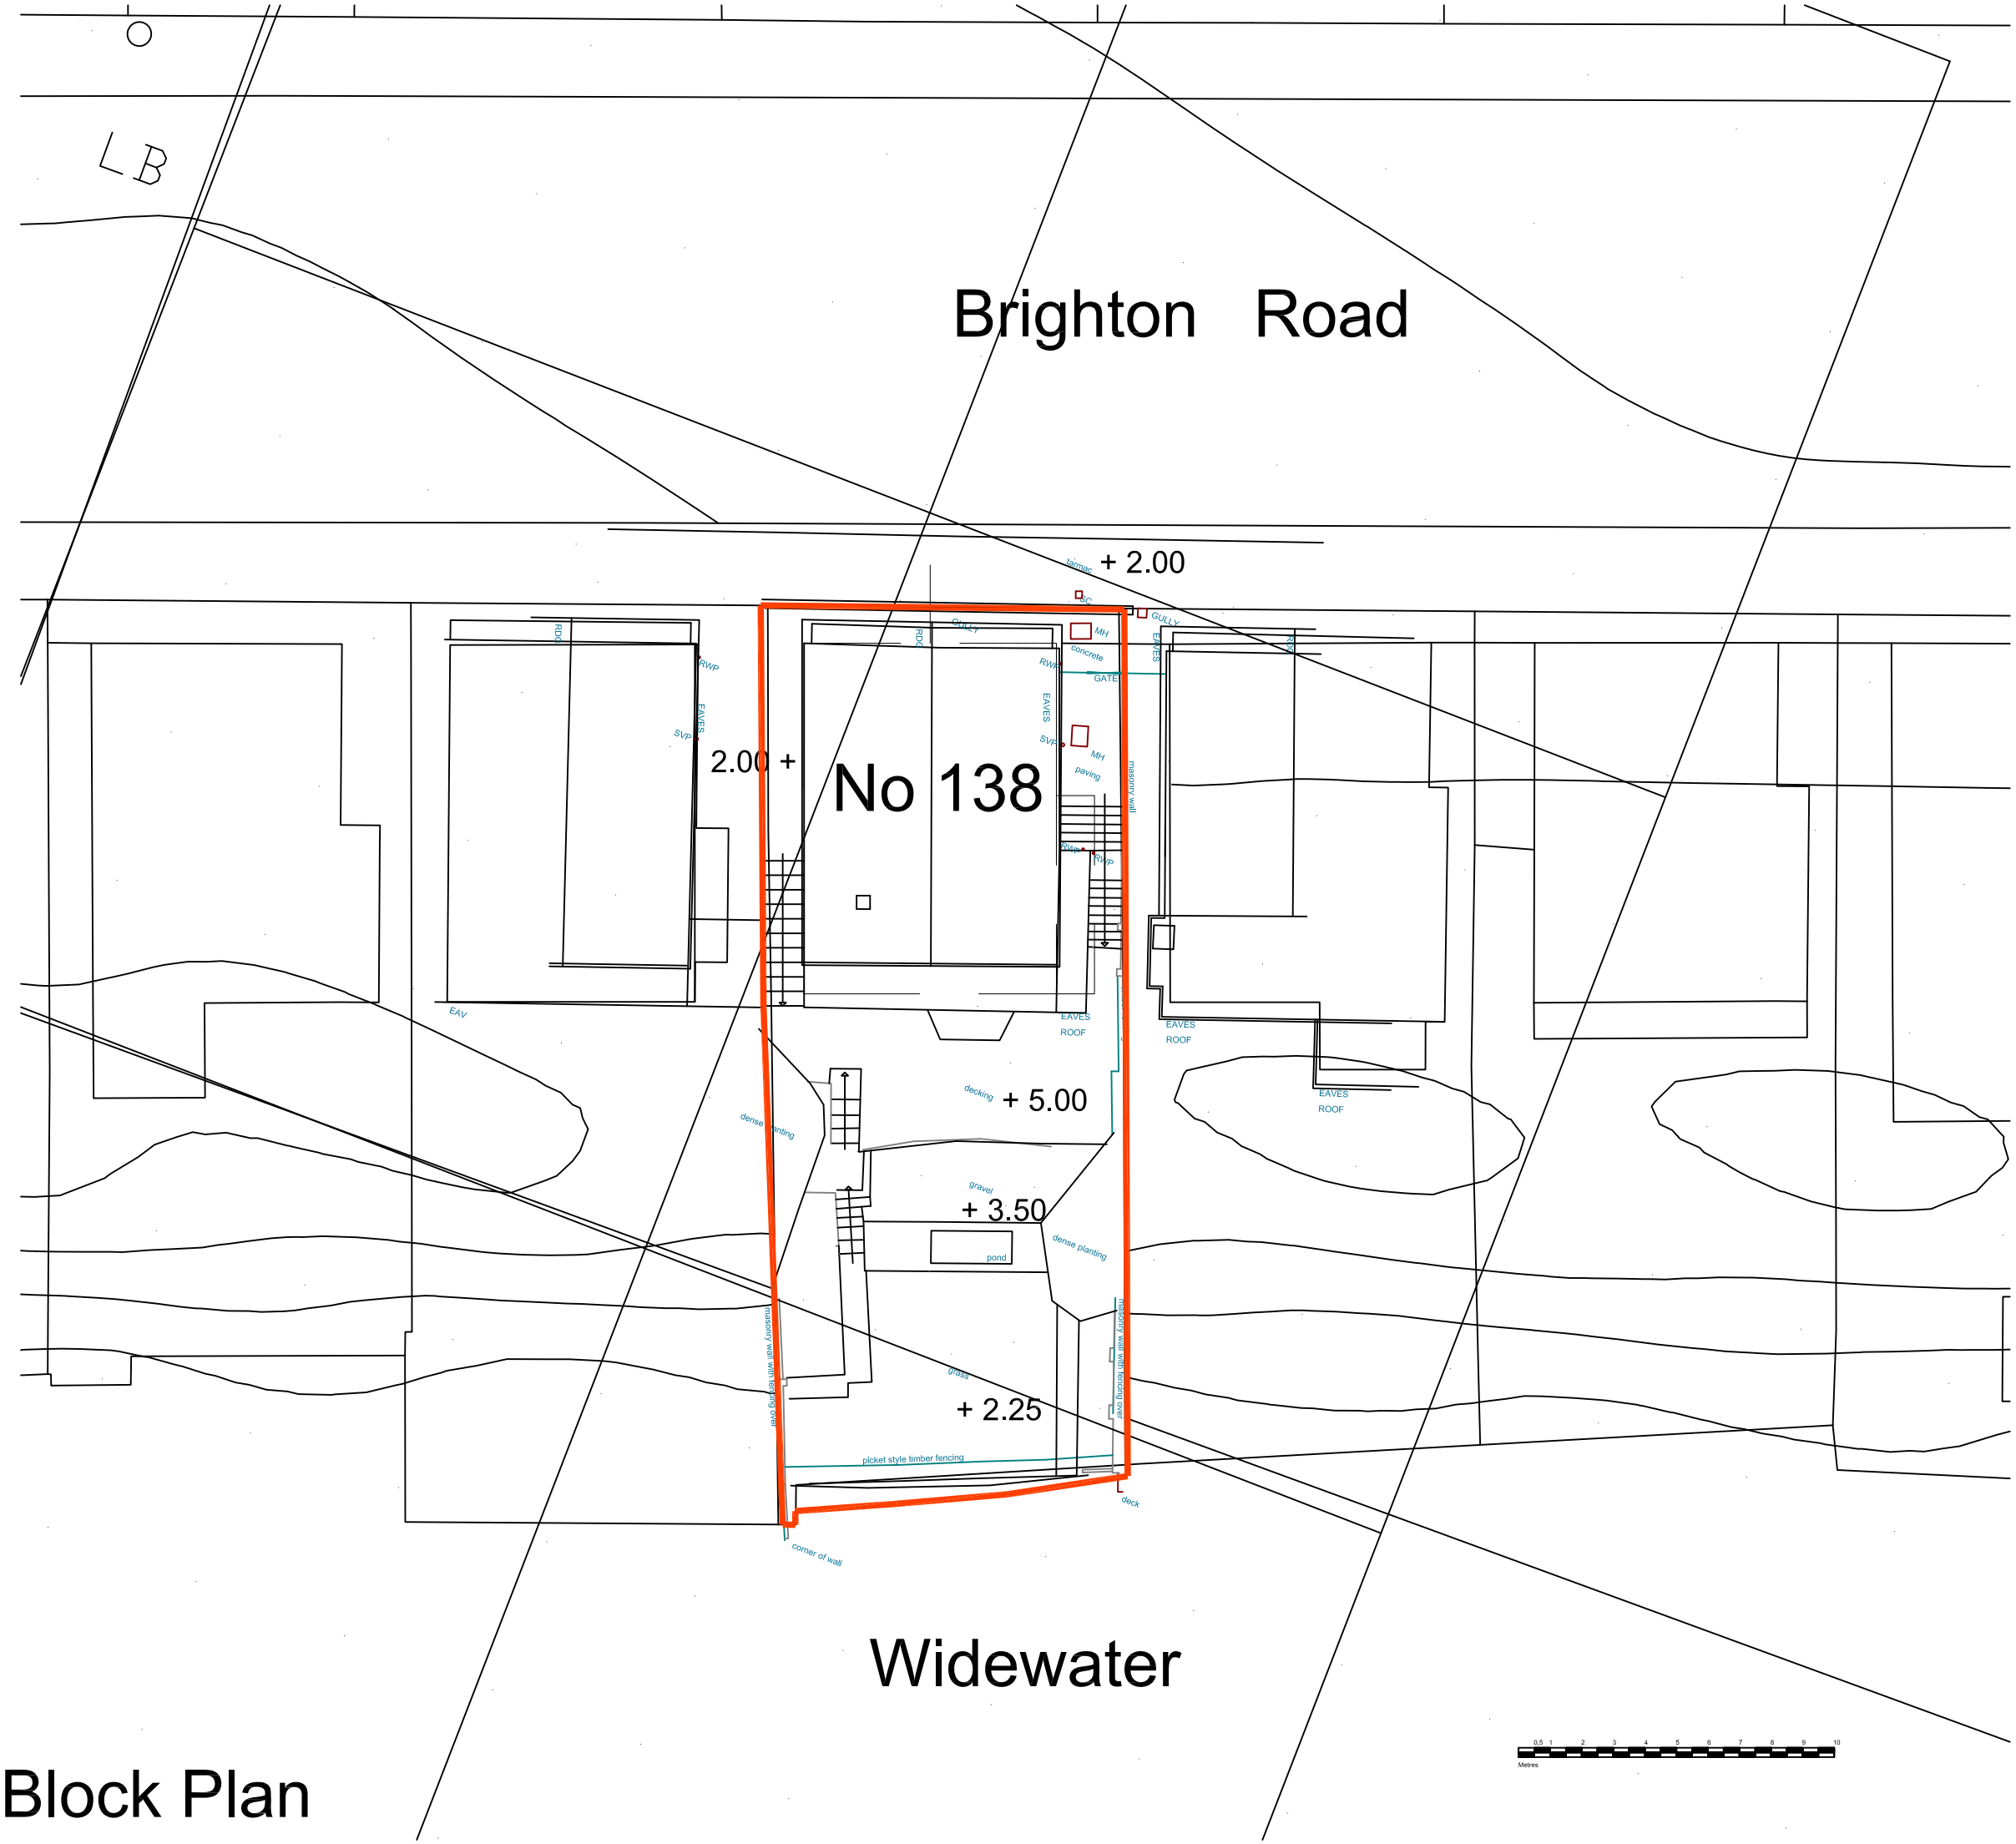

Rev	Date	Revisions	Initials
A	20.07.23	Issued for Planning	PS
B	24.08.23	Issued for Planning - Scale bar added	PS

Peter Stephens
ARCHITECTURE

Lark Rise Honer Lane South Mundham
Chichester West Sussex PO20 1LY
Tel / Fax 01243 263719

Project
House Alterations
138 Brighton Road
Lancing

Drawing
Block Plan
Existing Arrangement

Date November 2022
Drawn PS **Checked**
Scale 1:200 @ A3

CAD ref
Model ref
Script ref
Pen ref

Drawing No
DP-002 **rev** B