

Scale 1:100 0 1 2 3 4 5 6 7 8 9 10 Metres

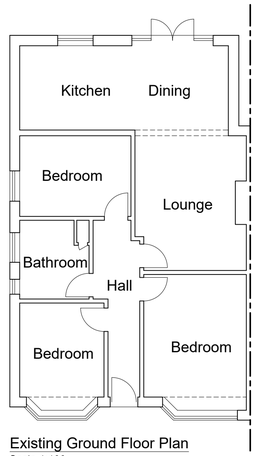


Existing Ground Floor Plan
Scale 1:100

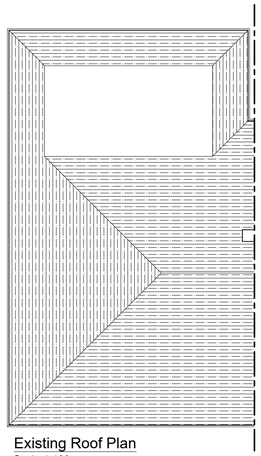

Existing Roof Plan
Scale 1:100

Scale 1:200 0 5 10 15 20 25 30 Metres

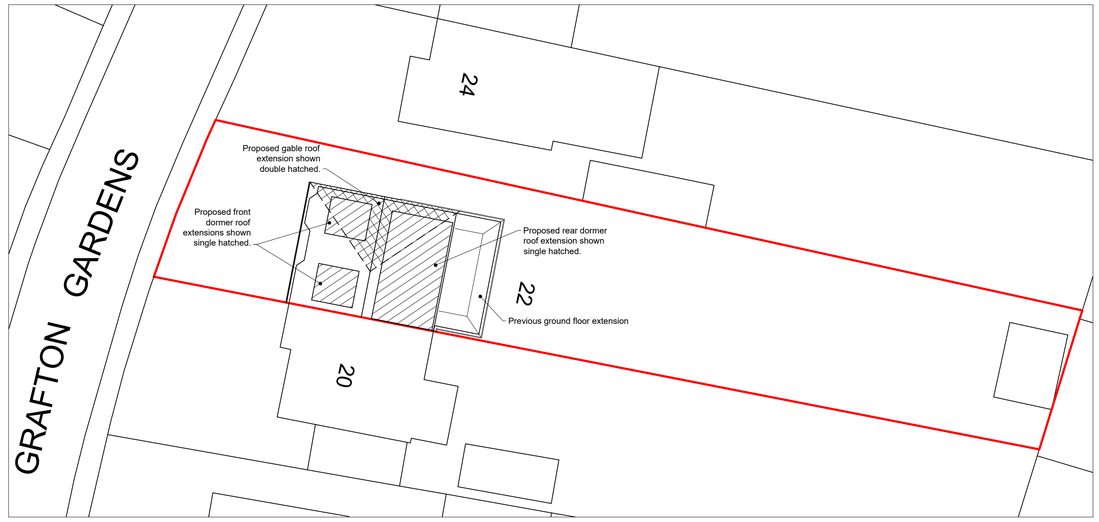


Block Plan
Scale 1:200




Existing Side (north) Elevation
Scale 1:100



Existing Front (west) Elevation
Scale 1:100

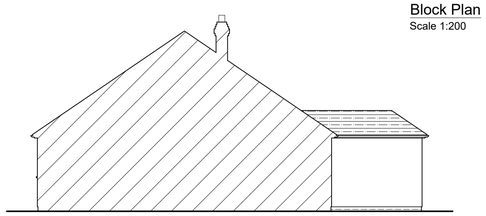

Existing Side (south) Elevation
Scale 1:100

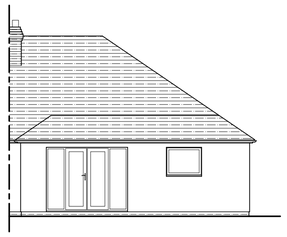


Existing Rear (east) Elevation
Scale 1:100

N


Scale 1:1250 0 20 40 60 80 100 Metres




Location Plan
Scale 1:1250

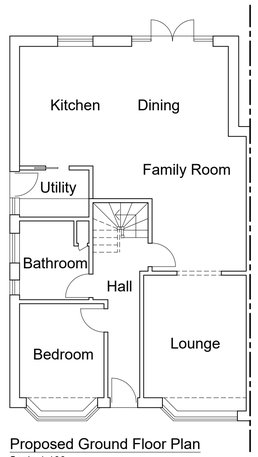

Proposed Ground Floor Plan
Scale 1:100

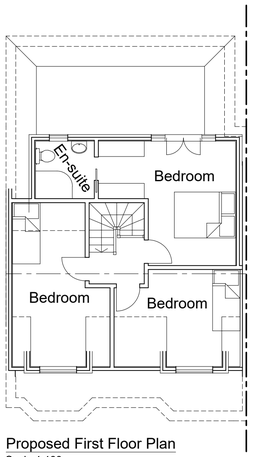

Proposed First Floor Plan
Scale 1:100

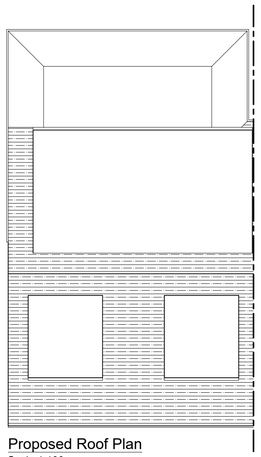


Proposed Roof Plan
Scale 1:100



Proposed Side (north) Elevation
Scale 1:100



Proposed Front (west) Elevation
Scale 1:100

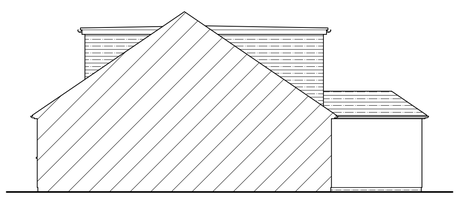

Proposed Side (south) Elevation
Scale 1:100



Proposed Rear (east) Elevation
Scale 1:100

Rev:	Description:	Date:
D	Dormer roof extensions reduced, front dormers made flat roofed.	05.12.19
C	Existing roof plan added, south elevations added.	28.10.19
B	Section detail omitted, location & block plans added.	16.10.19
A	Front dormer roofs revised, Juliet doors added, chimney removed, utility & side door added, roof plan added.	14.10.19

HORIZON DESIGN
ARCHITECTURAL TECHNOLOGY
Horizon Design Limited
15 Uplands Avenue
Worthing BN13 3AA
01903 205868
info@horizon-design.co.uk www.horizon-design.co.uk

Client:
Mr & Mrs Gregory

Project:
Extensions and Alterations to:
22 Grafton Gardens
Sompting
Lancing
West Sussex BN15 9SP

Drawing title:
Existing & Proposed Floor Plans & Elevations, Location & Block Plans

Scale:
1:100 / 1:1250 / 1:200 @ A1

Date: 18.10.19
Drawn: KWF

Drawing number: 2995-01
Revision: D