
Landscaping works to including moving the dropped kerb to the site entrance


89 Old Fort Road, Shoreham-by-Sea, BN43 5HA

September 2018 drawing 04
Applicants: Mr and Mrs Breckell


Adur Business Centre
Little high Street
Shoreham by Sea
BN43 5EG
Tel 01273 467 621
Email: james@breckell.co.uk
Website: www.breckell.co.uk

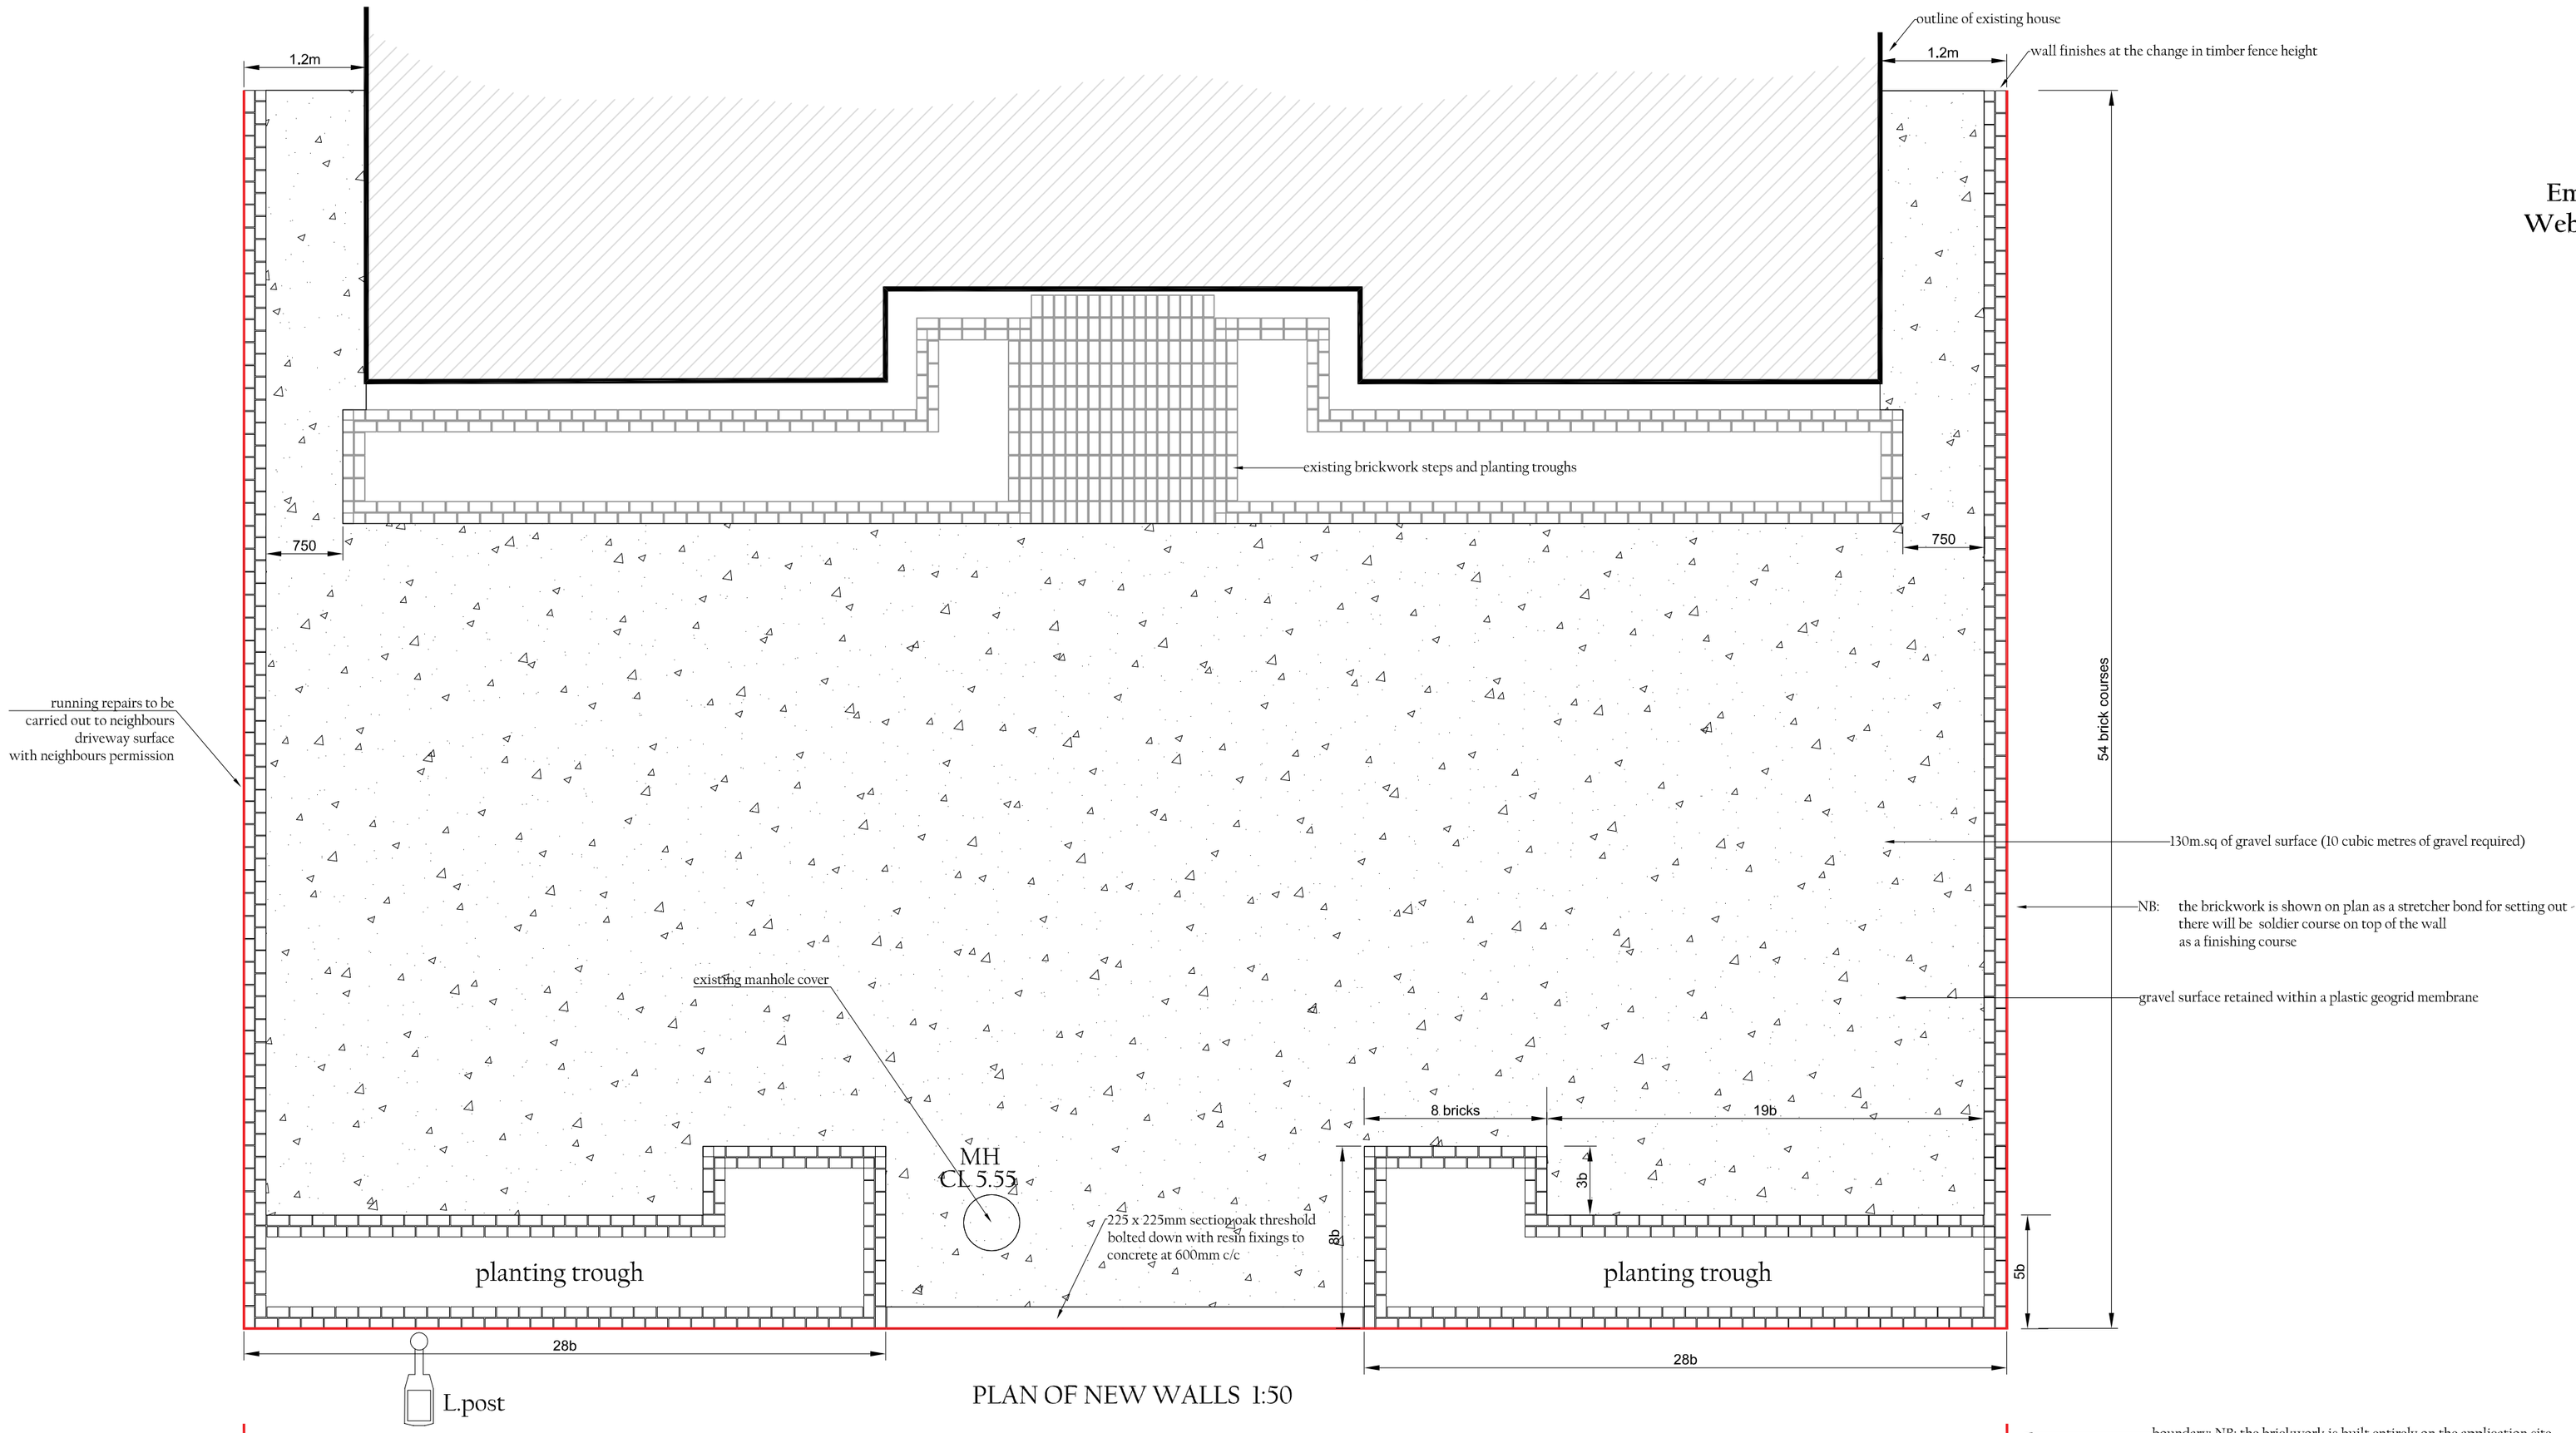

PLAN OF NEW WALLS 1:50

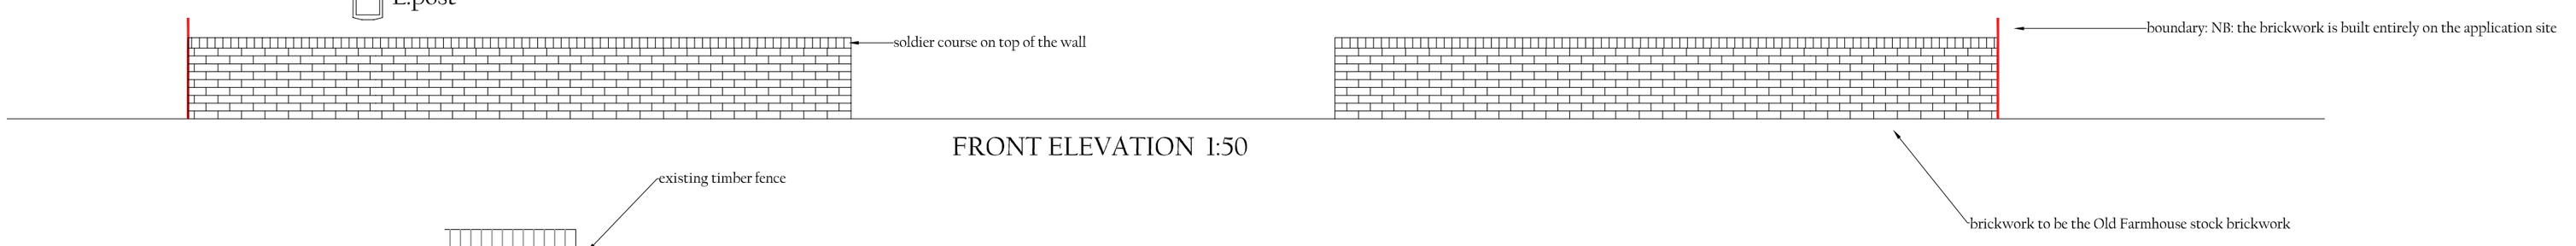

FRONT ELEVATION 1:50

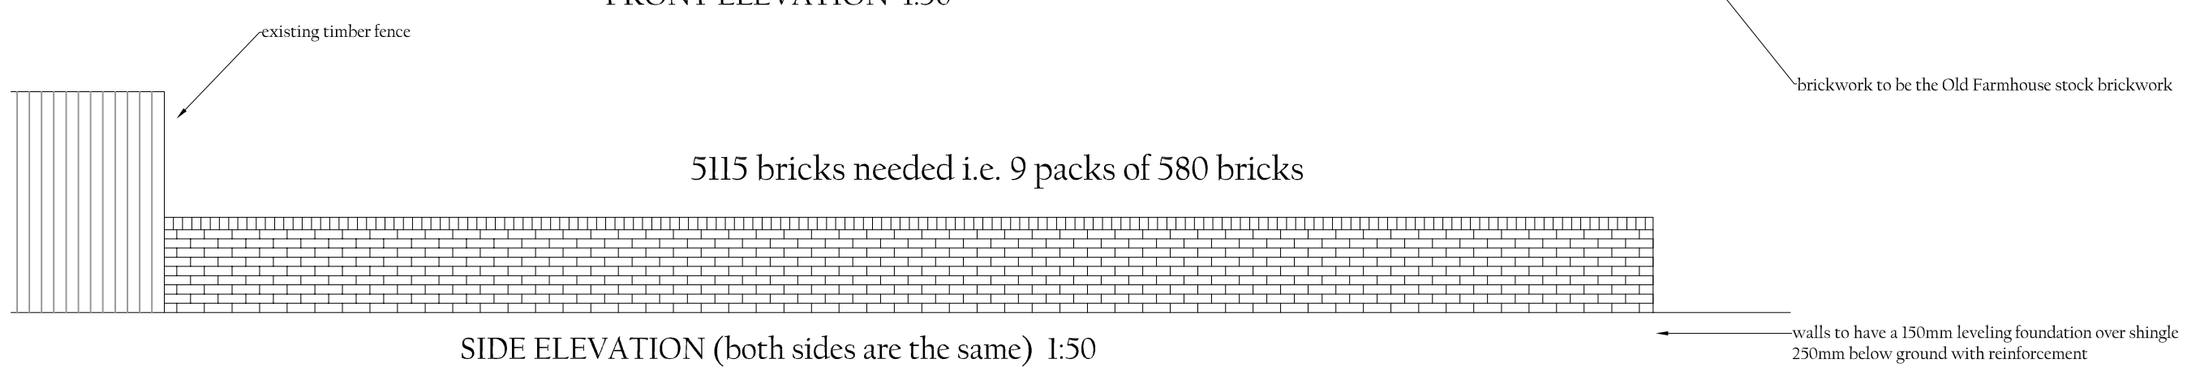

5115 bricks needed i.e. 9 packs of 580 bricks

SIDE ELEVATION (both sides are the same) 1:50

: JAMES BRECKELL :
: ARCHITECT :
ARB : RIBA